

ADJACENT OWNER
GEORGE B. PETERSON

ADJACENT OWNER
SUNSHINE HOSPITALITY INC.

ADJACENT OWNER
KNOEPFLER CHEVROLET CO.

ADJACENT OWNER
HANDY LC

ADJACENT OWNER
HANDY LC

ADJACENT OWNER
MINI MART

LEGEND

- HYDRANT
- WOOD POWER POLE
- UTILITY PESTAL
- UTILITY MANHOLE
- WATER VALVE
- METAL LIGHT POLE
- SUPPORT COLUMN
- FLOOD/SPOT LIGHT
- TRAFFIC SIGN
- GUARD POST

○ INDICATES FOUND IRON UNLESS OTHERWISE INDICATED

● INDICATES SET IRON PIN W/ CAP #10570 UNLESS OTHERWISE INDICATED

SCOOTERS

GORDON

DRIVE

SCOPE OF WORK:

- REMODEL TO EXIST. RESTAURANT SPACE. NO INCREASE TO EXIST. BUILDING FOOTPRINT.
- NO PARKING SPACES TO BE REMOVED OR ALTERED.
- NO REVISIONS TO PARKING.
- OUTDOOR DINING AS SHOWN. PARTIAL MODIFICATION TO EXIST. LANDSCAPE.
- NO TREES TO BE REMOVED.

PROJECT NUMBER

1533-AUL-SE-02

DATE

TS

DRAWN BY:

APPROVED:

DRAWING TITLE:

DRAWING SCALE:

DATE ISSUED:

AS SHOWN

PROPOSED RESTAURANT DEVELOPMENT FOR:

RESTAURANT & BAR

701 GORDON DR., SIOUX CITY, IA 51101

PROFESSIONAL SEAL:

REGISTERED PROFESSIONAL ARCHITECT

KEVIN J. BARKER

05808

STATE OF IOWA

SHEET NUMBER:

A0

OF 28

+ b a r k e r / n e s t o r +

A R C H I T E C T U R E + D E S I G N

600 W. CEDAR ST. CHICAGO, IL 60606

TEL: 847-763-1692 FAX: 847-763-1697

ISSUE DATE

01 FEBRUARY 2018

ISSUED FOR STRUCTURAL ENGINEERING

ISSUE DATE

12 FEBRUARY 2018

ISSUED FOR STRUCTURAL PERMIT


ISSUE DATE


12 MARCH 2018

ISSUED FOR PERMIT, BDO, & LL REVIEW

REVISION

© 2018, BARKER NESTOR, INC. ALL RIGHTS RESERVED

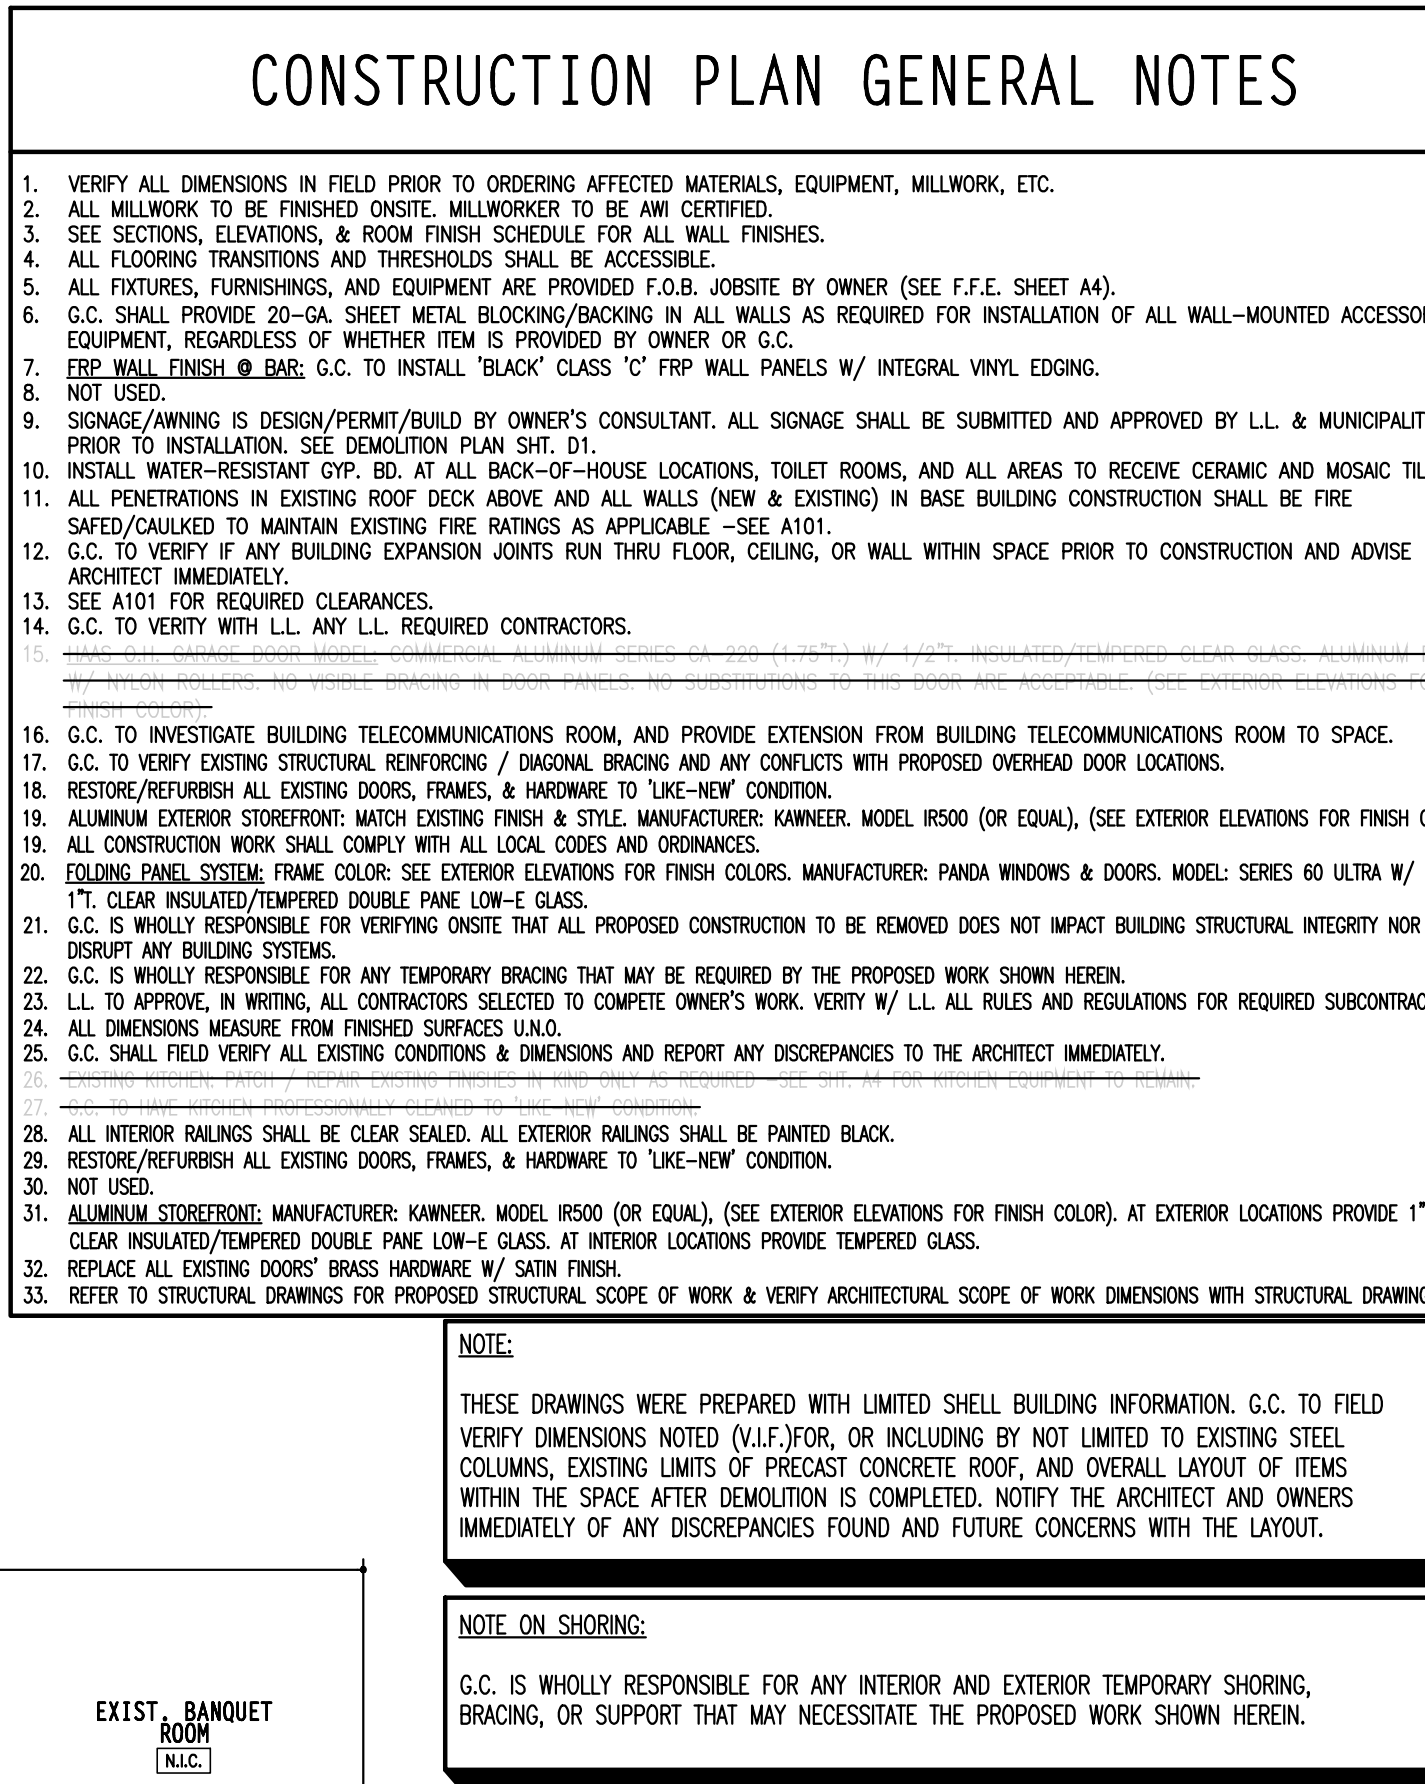[illegible]

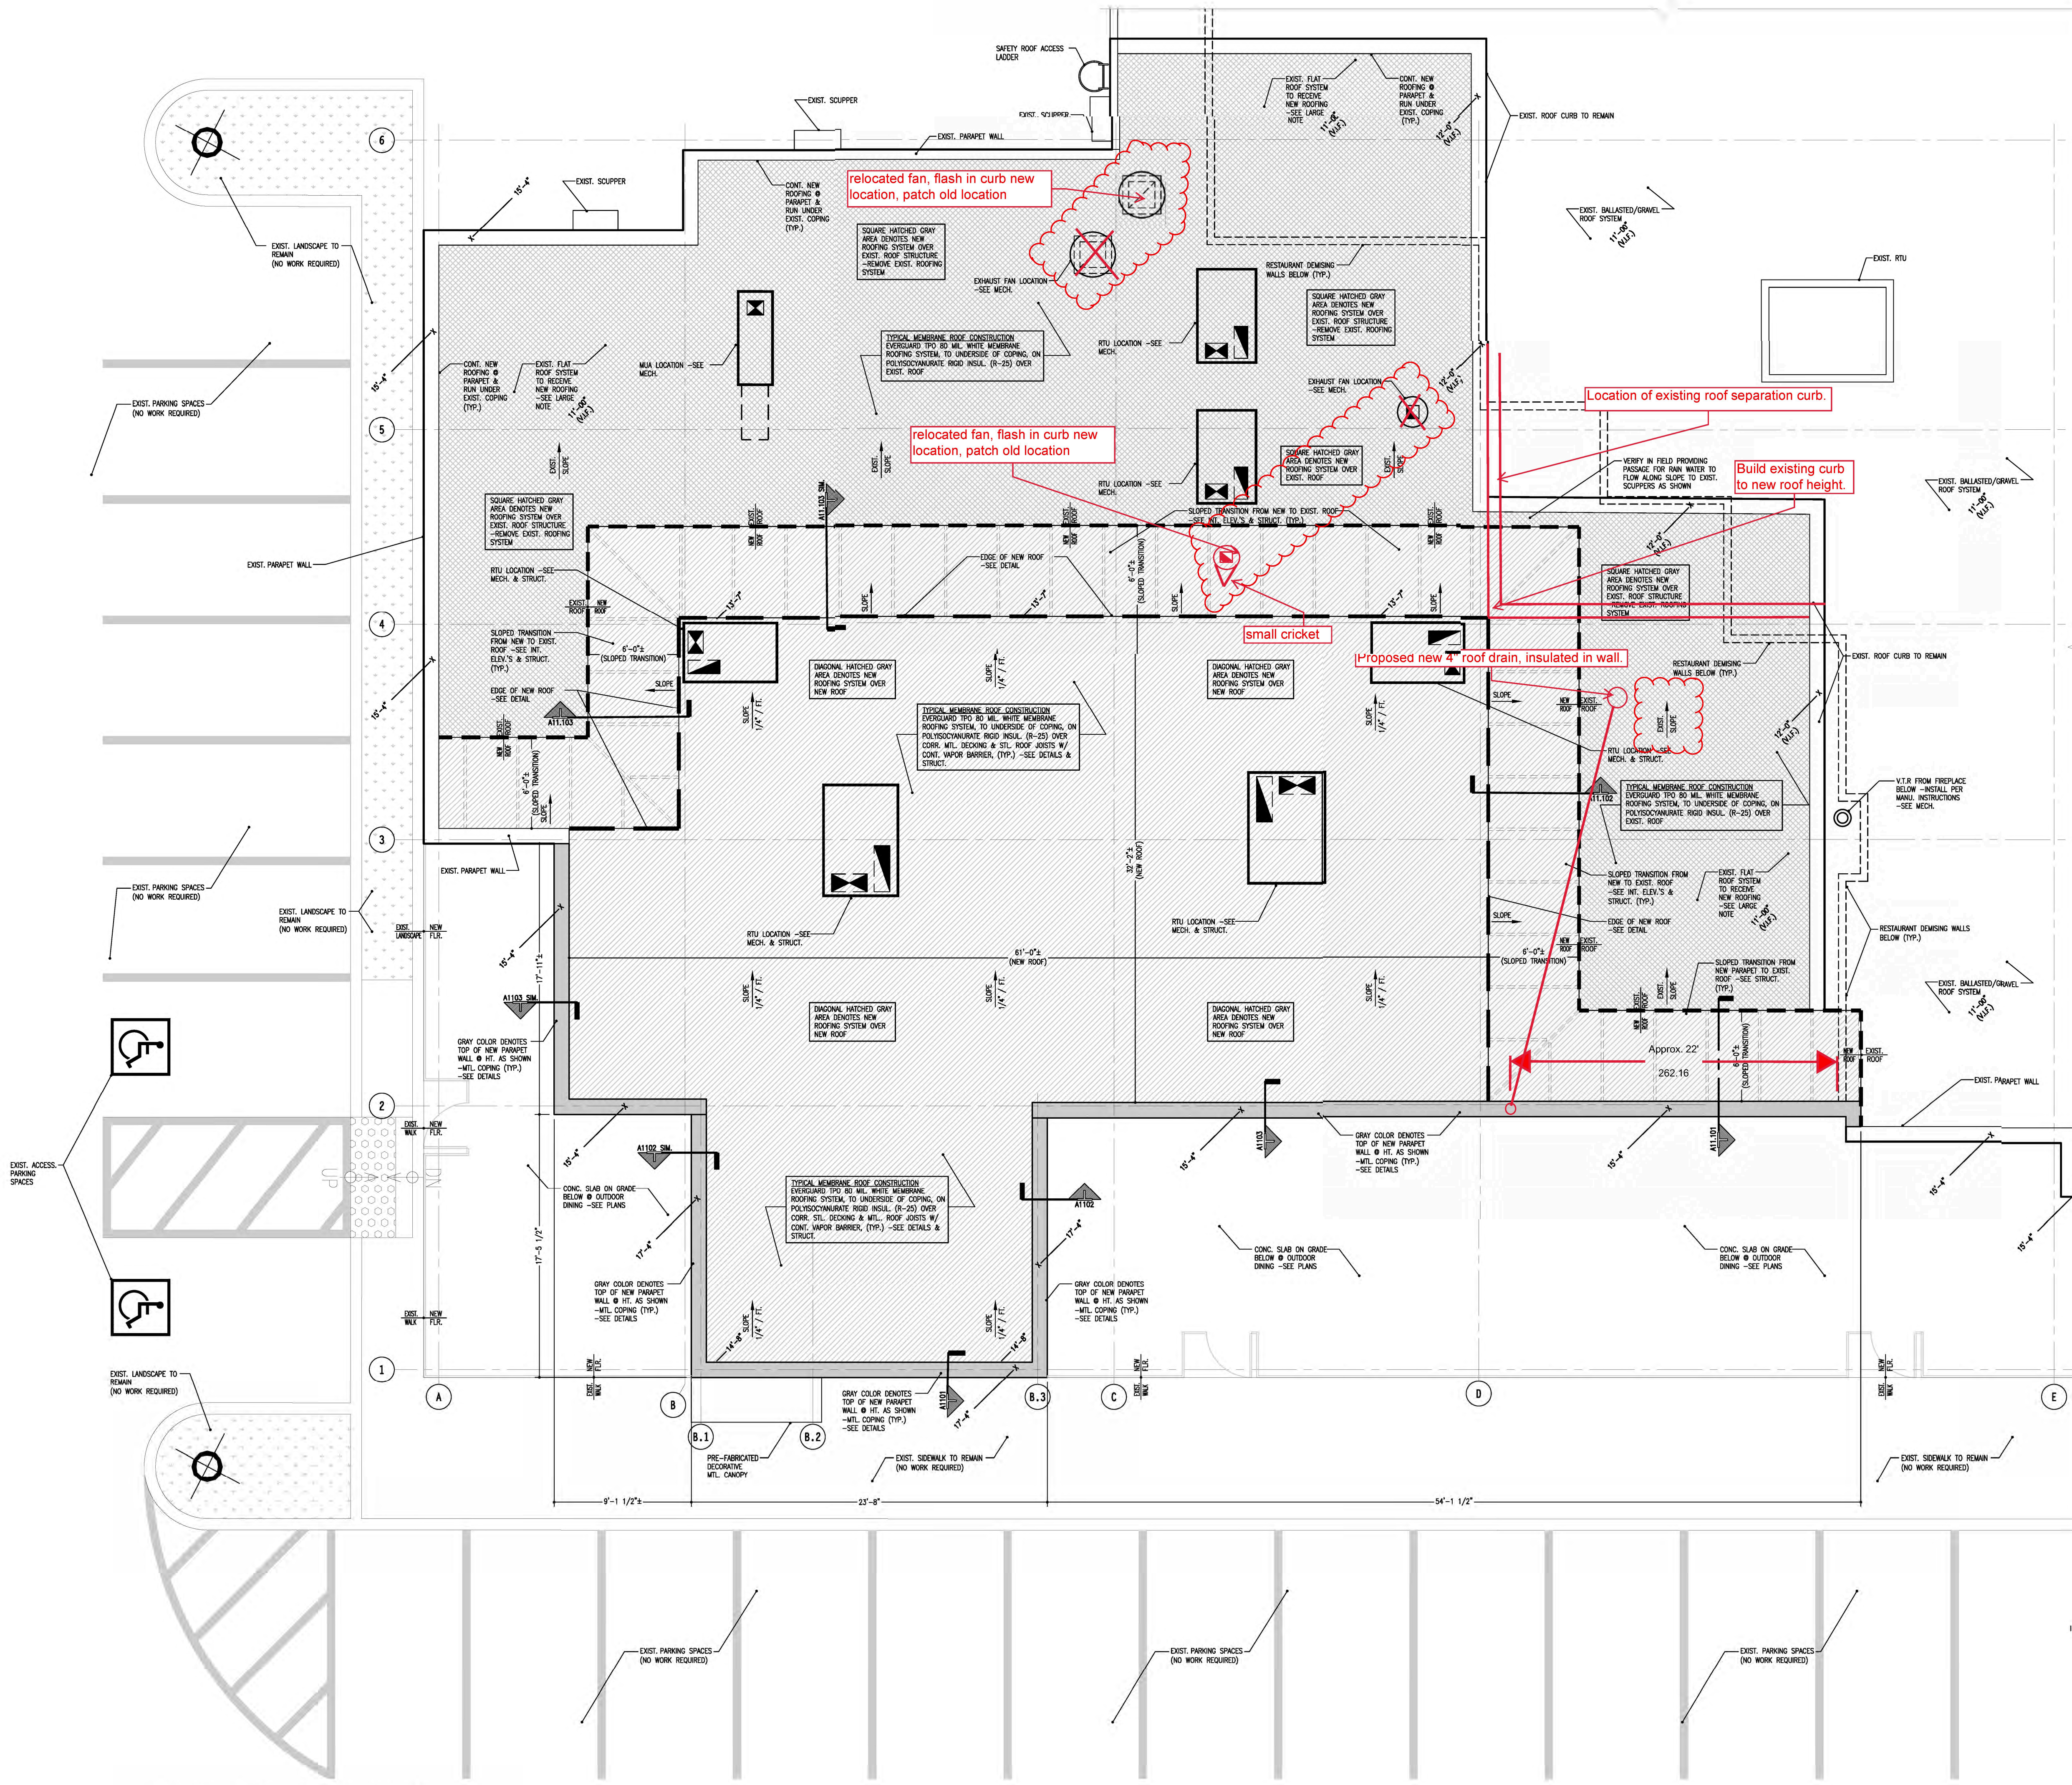


NOTE:
GENERAL CONTRACTOR TO FIELD VERIFY THE DIRECTION, LOCATIONS, ORIENTATION, THICKNESS AND LIMITS OF EXISTING PRECAST CONCRETE PLANK ROOF (LOCATED ABOVE KITCHEN AREA) & ADVISE ARCHITECT IMMEDIATELY OF ANY DISCREPANCIES IN THE ARCHITECTURAL/STRUCTURAL DRAWINGS

G.C. SHALL PERFORM A CONCRETE SCANNING (X-RAY) @ EXISTING ROOF CONCRETE PLANK DECK ABOVE PRIOR TO ANCHORING ANYTHING, OR CORING THROUGH.


NOTE:
THESE DRAWINGS WERE PREPARED WITH LIMITED SHELL BUILDING INFORMATION. G.C. TO FIELD VERIFY DIMENSIONS NOTED (V.I.F.) FOR, OR INCLUDING BY NOT LIMITED TO EXISTING STEEL COLUMNS, EXISTING LIMITS OF PRECAST CONCRETE ROOF, AND OVERALL LAYOUT OF ITEMS WITHIN THE SPACE AFTER DEMOLITION IS COMPLETED. NOTIFY THE ARCHITECT AND OWNERS IMMEDIATELY OF ANY DISCREPANCIES FOUND AND FUTURE CONCERNS WITH THE LAYOUT.

NOTE ON SHORING:
G.C. IS WHOLLY RESPONSIBLE FOR ANY INTERIOR AND EXTERIOR TEMPORARY SHORING, BRACING, OR SUPPORT THAT MAY NECESSITATE THE PROPOSED WORK SHOWN HEREIN.

CONTRACTOR'S WARRANTY:
THE CONTRACTOR SHALL WARRANT THE ROOF APPLICATION WITH RESPECT TO WORKMANSHIP AND PROPER APPLICATION FOR TWO (2) YEARS FROM THE EFFECTIVE DATE OF THE WARRANTY ISSUED BY THE MANUFACTURER.

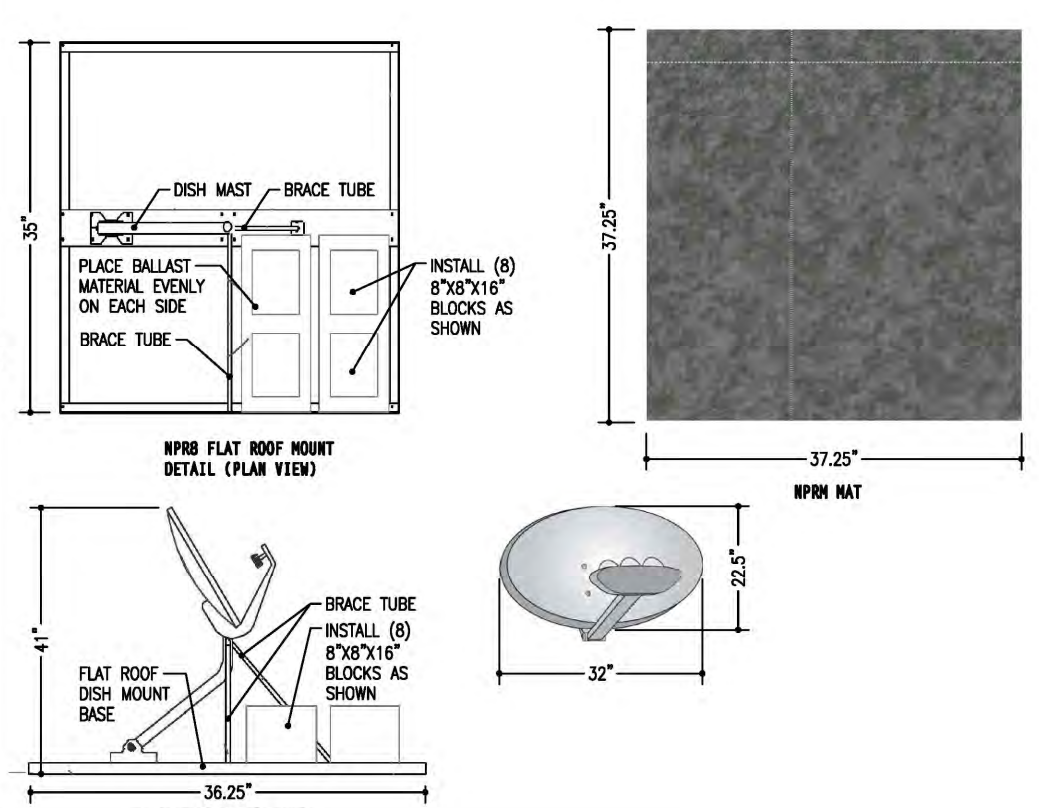

A2.203 SATELLITE DETAIL
SCALE: N.T.S.

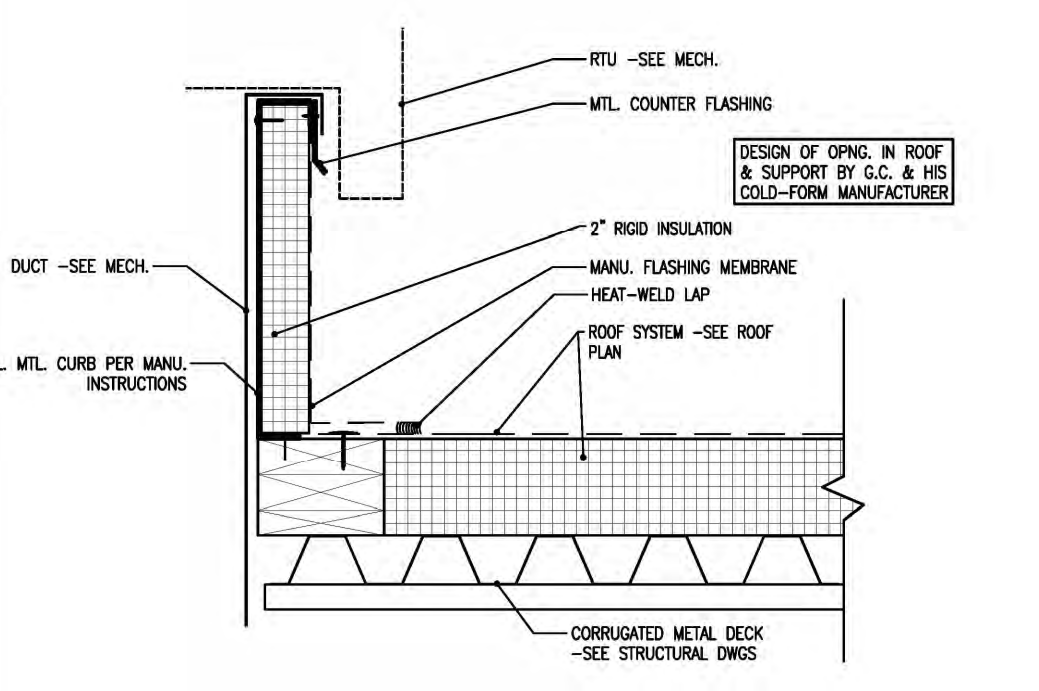

A2.202 RTU PLATFORM DETAIL
SCALE: 1 1/2\"/>

REVISION

ISSUE DATE	01 FEBRUARY 2018	ISSUE DESCRIPTION	ISSUED FOR STRUCTURAL ENGINEERING
	12 FEBRUARY 2018		ISSUED FOR DEMOLITION PERMIT
	12 MARCH 2018		ISSUED FOR PERMIT, GR. & L.L. REVIEW

+barker/nestor+

ARCHITECTURE + DESIGN

600 W. CENNAW AVE CHICAGO, IL 60615 TEL: 847-763-1892 FAX: 847-763-1897

PROPOSED RESTAURANT DEVELOPMENT FOR:

RESTAURANT & BAR

701 GORDON DR, ST. LOUIS CITY, IA 51101

PROJECT NUMBER	INTYCE	FILE NAME	LEAD-ALL-FLY FILING
DRAWN BY	TS	APPROVED	
DRAWING TITLE	AS SHOWN	DRAWING SCALE	AS SHOWN
DATE ISSUED	AS SHOWN		

PROFESSIONAL SEAL:


SHEET NUMBER:
A2.1 OF **28**

© 2018, BARKER NESTOR, INC. ALL RIGHTS RESERVED

NOTE:

G.C. TO COORDINATE FINAL SIZES AND LOCATIONS OF SIGNAGE AND AWNINGS WITH OWNER'S DESIGN/PERMIT/BUILD SIGNAGE & AWNING VENDOR. G.C. TO PROVIDE WALL BLOCKING AND/OR STRUCTURAL REINFORCEMENT AS REQUIRED BY THE OWNER'S DESIGN/PERMIT/BUILD SIGNAGE & AWNING VENDOR IN THE BASE BID AT NO ADDITIONAL CHARGE TO OWNER. THIS NOTE IS FOR GENERAL INFORMATION PURPOSES ONLY. BARKER NESTOR, INC. / ARCHITECT ASSUME NO RESPONSIBILITY WHATSOEVER FOR THE STRUCTURAL ADEQUACY (OR LACK THEREOF) OF THE WALL BLOCKING AND/OR STRUCTURAL REINFORCEMENT REQUIRED BY THE OWNER'S DESIGN/PERMIT/BUILD SIGNAGE & AWNING VENDOR TO PROPERLY SUPPORT THEIR WORK.

G.C. SHALL PERFORM A CONCRETE SCANNING (X-RAY) @ EXISTING ROOF CONCRETE PLANK DECK ABOVE PRIOR TO ANCHORING ANYTHING, OR CORING THROUGH.

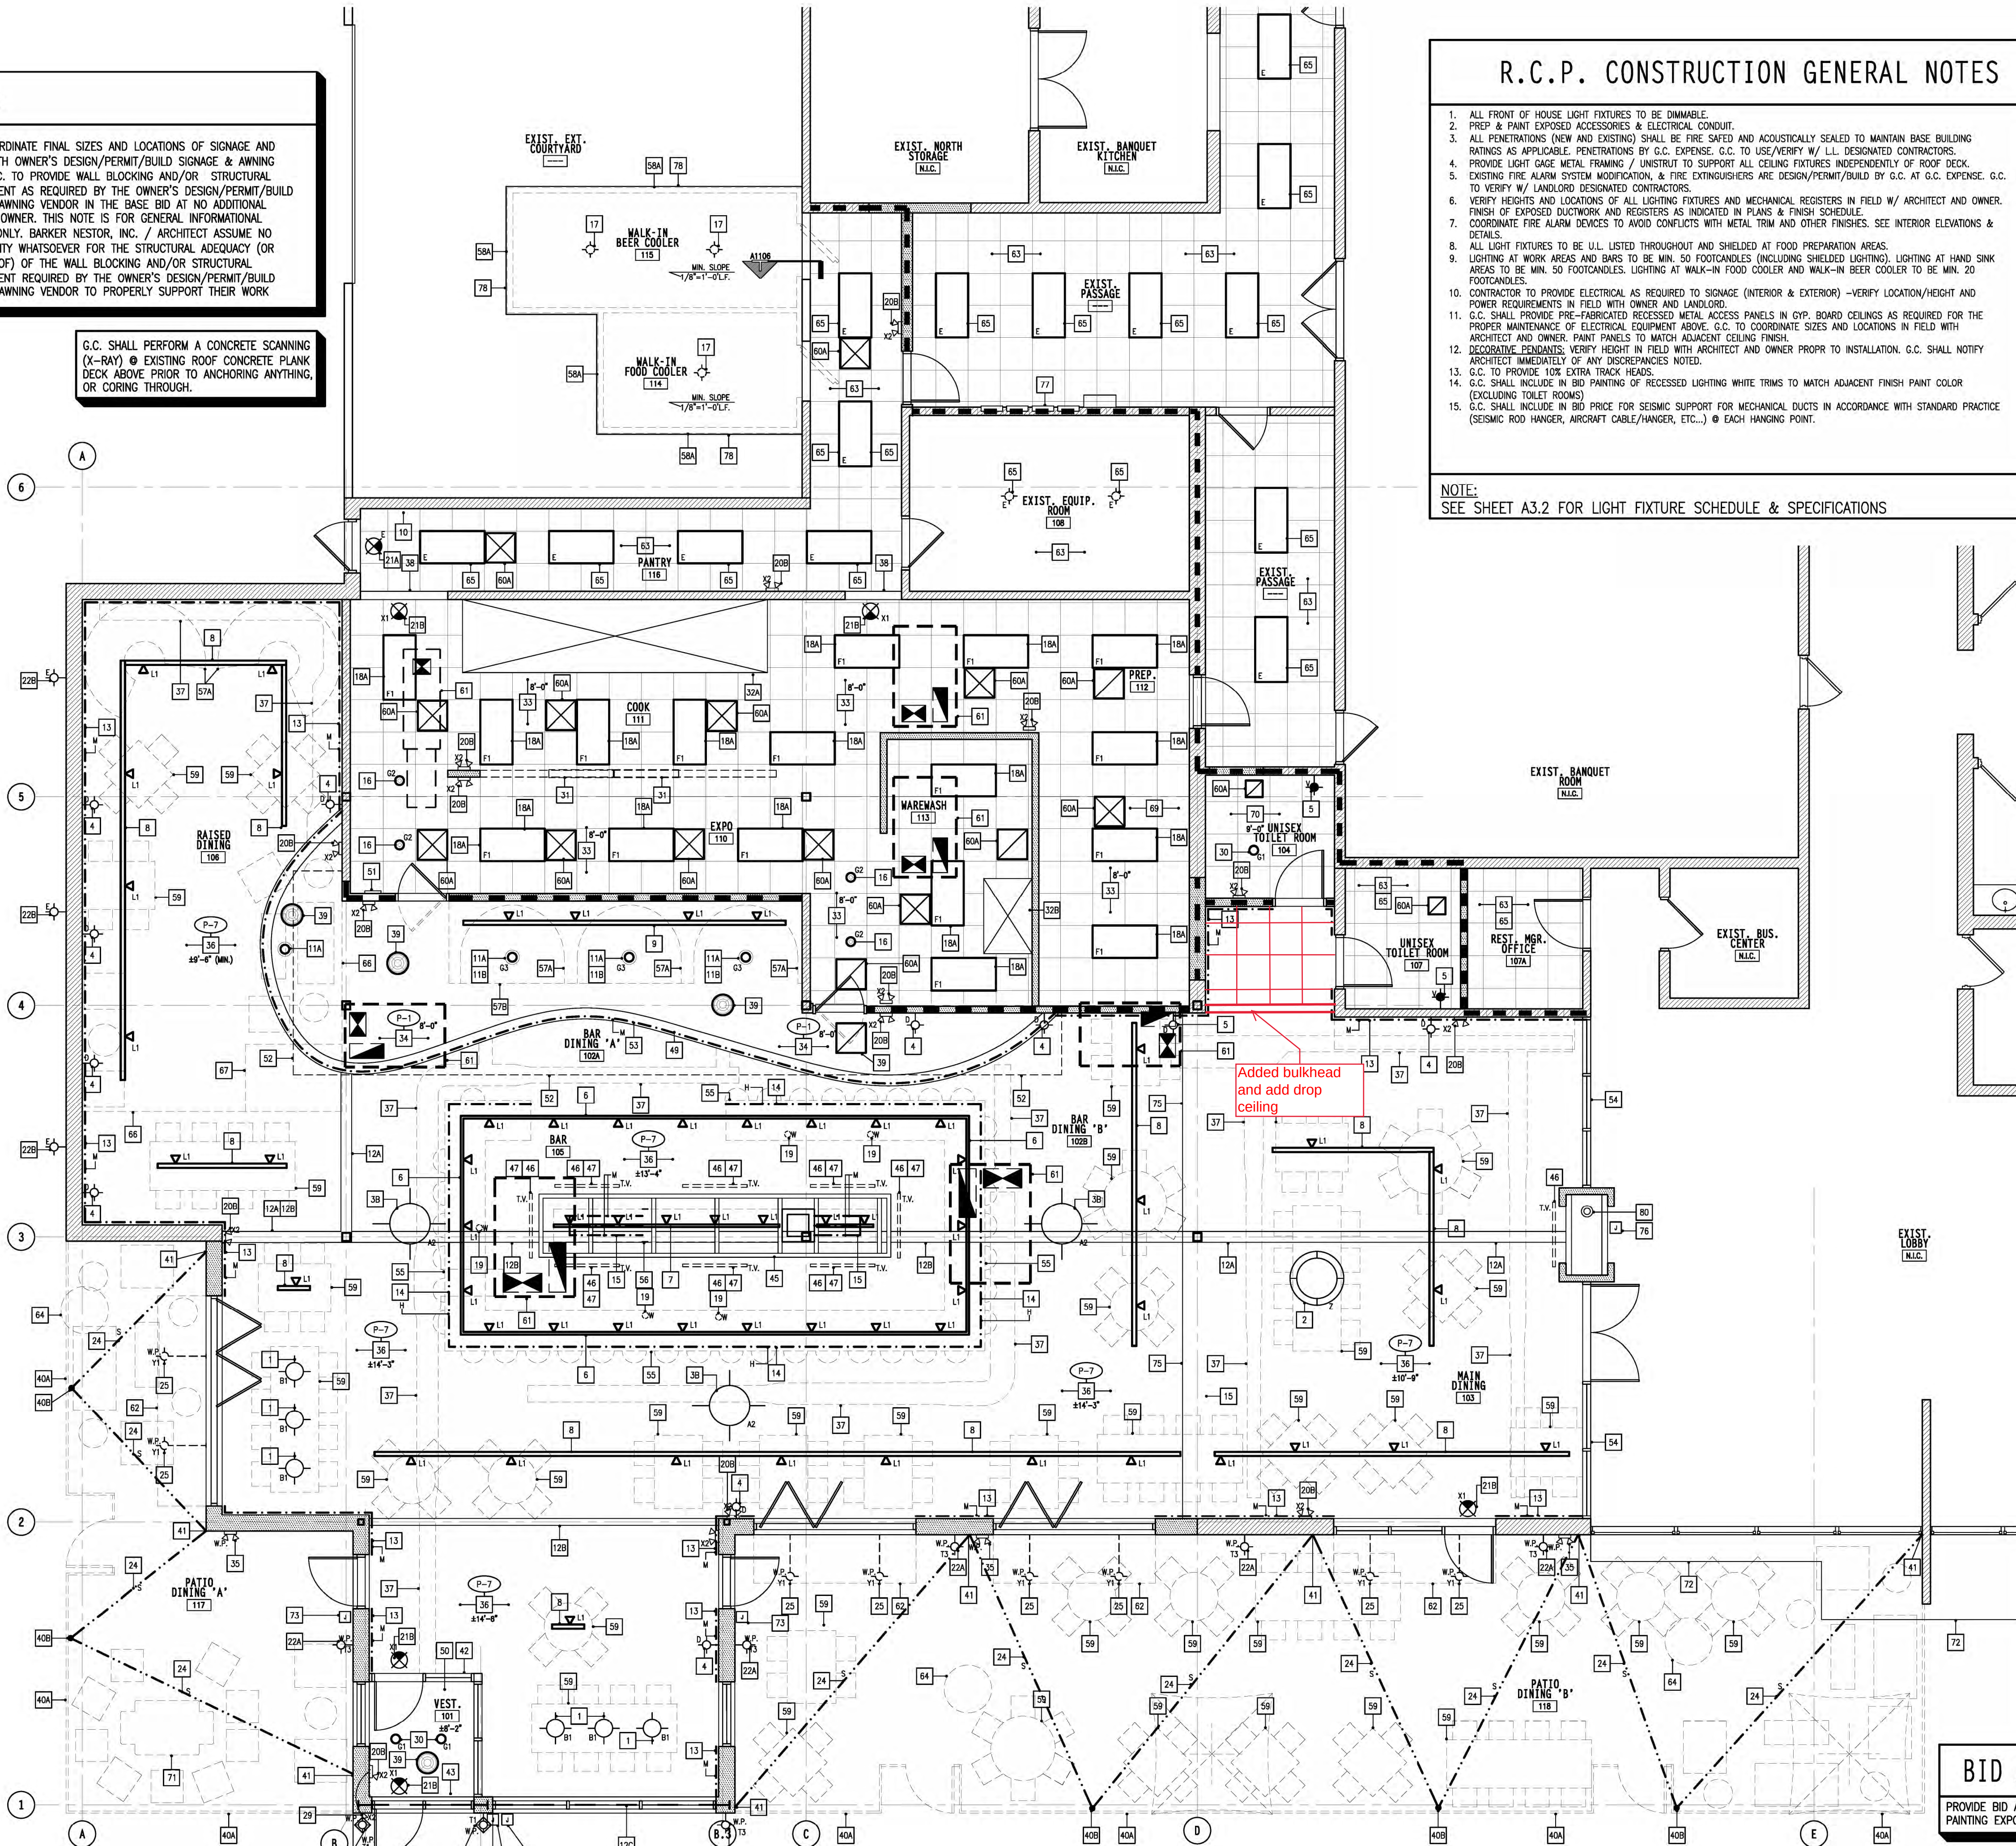

A301 REFLECTED CEILING PLAN
SCALE: 3/16"=1'-0"

R.C.P. CONSTRUCTION GENERAL NOTES

- ALL FRONT OF HOUSE LIGHT FIXTURES TO BE DIMMABLE.
- PREP & PAINT EXPOSED ACCESSORIES & ELECTRICAL CONDUIT.
- ALL PENETRATIONS (NEW AND EXISTING) SHALL BE FIRE SAFED AND ACOUSTICALLY SEALED TO MAINTAIN BASE BUILDING RATINGS AS APPLICABLE. PENETRATIONS BY G.C. EXPENSE. G.C. TO USE/VERIFY W/ L.L. DESIGNATED CONTRACTORS.
- PROVIDE LIGHT GAGE METAL FRAMING // UNISTRUT TO SUPPORT ALL CEILING FIXTURES INDEPENDENTLY OF ROOF DECK.
- EXISTING FIRE ALARM SYSTEM MODIFICATION, & FIRE EXTINGUISHERS ARE DESIGN/PERMIT/BUILD BY G.C. AT G.C. EXPENSE. G.C. TO VERIFY W/ LANDLORD DESIGNATED CONTRACTORS.
- VERIFY HEIGHTS AND LOCATIONS OF ALL LIGHTING FIXTURES AND MECHANICAL REGISTERS IN FIELD W/ ARCHITECT AND OWNER. FINISH OF EXPOSED DUCTWORK AND REGISTERS AS INDICATED IN PLANS & FINISH SCHEDULE.
- COORDINATE FIRE ALARM DEVICES TO AVOID CONFLICTS WITH METAL TRIM AND OTHER FINISHES. SEE INTERIOR ELEVATIONS & DETAILS.
- ALL LIGHT FIXTURES TO BE U.L. LISTED THROUGHOUT AND SHIELDED AT FOOD PREPARATION AREAS.
- LIGHTING AT WORK AREAS AND BARS TO BE MIN. 50 FOOTCANDLES (INCLUDING SHIELDED LIGHTING). LIGHTING AT HAND SINK AREAS TO BE MIN. 50 FOOTCANDLES. LIGHTING AT WALK-IN FOOD COOLER AND WALK-IN BEER COOLER TO BE MIN. 20 FOOTCANDLES.
- CONTRACTOR TO PROVIDE ELECTRICAL AS REQUIRED TO SIGNAGE (INTERIOR & EXTERIOR) -VERIFY LOCATION/HEIGHT AND POWER REQUIREMENTS IN FIELD WITH OWNER AND LANDLORD.
- G.C. SHALL PROVIDE PRE-FABRICATED RECESSED METAL ACCESS PANELS IN GYP. BOARD CEILINGS AS REQUIRED FOR THE PROPER MAINTENANCE OF ELECTRICAL EQUIPMENT ABOVE. G.C. TO COORDINATE SIZES AND LOCATIONS IN FIELD WITH ARCHITECT AND OWNER. PAINT PANELS TO MATCH ADJACENT CEILING FINISH.
- DECORATIVE PENDANTS: VERIFY HEIGHT IN FIELD WITH ARCHITECT AND OWNER PRIOR TO INSTALLATION. G.C. SHALL NOTIFY ARCHITECT IMMEDIATELY OF ANY DISCREPANCIES NOTED.
- G.C. TO PROVIDE 10% EXTRA TRACK HEADS.
- G.C. SHALL INCLUDE IN BID PRICING FOR SEISMIC SUPPORT FOR MECHANICAL DUCTS IN ACCORDANCE WITH STANDARD PRACTICE (SEISMIC ROD HANGER, AIRCRAFT CABLE/HANGER, ETC.) @ EACH HANGING POINT.

NOTE:
SEE SHEET A3.2 FOR LIGHT FIXTURE SCHEDULE & SPECIFICATIONS

REFLECTED CEILING PLAN KEYNOTES

- 10" x 24" DECORATIVE PENDANT FIXTURE (TYP.).
- 40"x12" DECORATIVE PENDANT FIXTURE (TYP.).
- 36.36" x 24" DECORATIVE PENDANT FIXTURE (TYP.).
- DECORATIVE WALL SCONCE - CENTER IN MILLWORK PANELS (TYP.) - SEE INT. ELEV'S FOR SCONCE HORIZONTAL/VERTICAL DIMENSIONS.
- DECORATIVE WALL SCONCES CENTERED ABOVE JAY'S. BELOW (TYP.).
- TRACK LIGHTING OVER BAR ON DEDICATED CIRCUIT - LIGHT FIXTURES MTD. ON TREADER ROD, NOT ATTACHED TO CLG. (TYP.).
- TRACK LIGHTING OVER BACKBAR ON DEDICATED CIRCUIT (TYP.).
- TRACK LIGHTING (TYP.) PROVIDE 2'-0" INCREMENTS IN LENGTH, V.I.F. - LIGHT FIXTURES MTD. @ +10'-0" A.F.F. (TYP.).
- TRACK LIGHTING (TYP.) PROVIDE 2'-0" INCREMENTS IN LENGTH, V.I.F. - TRACK MTD. @ BTM. OF SOFFIT.
- PROVIDE POWER FOR BUG LIGHT - V.I.F. LOCATION IN FIELD.
- 11A. RECESSED CAN LIGHT W/ WHITE GLASS TRIM RING (TYP.).
- 11B. CENTER W/ BOOTH BELOW.
- 12A. PAINT EXIST. EXPOSED STL. BEAM - SEE STRUCT. DWGS. (V.I.F.).
- 12B. NEW STL. BEAM - SEE STRUCT. DWGS. (V.I.F.).
13. RIBBON LIGHT @ WAINSCOT (TYP.).
14. RIBBON LIGHT UNDER BAR.
15. RIBBON LIGHT @ LIQUOR STEP BELOW (TYP.).
16. RECESSED CAN LIGHT W/ SHATTER-PROOF LAMP/ LENS (TYP.).
17. VAPORPROOF LIGHT FIXTURE (TYP.).
18. 2'x4' FLUORESCENT FIXTURE.
19. UNDER-CABINET PLUG-IN LIGHT - SEE A401 FOR PLACEMENT @ SPECIFIC EQUIPMENT & ELEC.
200. EMERGENCY LIGHTING FIXTURE.
- 21A. EXISTING EXT. SIGNAGE (TYP.).
- 21B. EXT. SIGNAGE - MATCH EXIST.
- 22A. STANDARD EXTERIOR WATER PROOF WALL SCONCE (TYP.).
- 22B. EXIST. WALL SCONCE TO REMAIN.
23. DECORATIVE PERFORATED METAL EXTERIOR WATER PROOF WALL SCONCE (TYP.).
24. WATER PROOF STRING LIGHTS - SEE EXTERIOR ELEVATIONS (TYP.).
25. DECORATIVE EXTERIOR WATER PROOF AWNING LIGHT (TYP.).
29. EXTERIOR WATER PROOF EMERGENCY LIGHTING REMOTE HEAD (TYP.).
30. RECESSED DOWNLIGHT (TYP.).
31. LINEAR HEAT LAMPS (TYP. OF 2) - SEE SHEET A4.
- 32A. EXHAUST HOOD - SEE MECH. DWGS. - INSTALL STAINLESS STEEL FROM CEILING TO TOP EDGE OF HOOD.
- 32B. DISH MACHINE HOOD LOCATION - SEE MECH. DWGS. - VERIFY LOCATION IN FIELD W/ EQUIP.
33. "WHITE" SHIP. 2'-0" VINYL-FACED CLG. TILE SYSTEM - @ 0'-0" CEILING AS SHOWN.
34. PAINTED GYP. BD. SOFFIT @ 8'-0" A.F.F. - SEE BID ALTERNATE #6.
35. EXTERIOR WATER PROOF EMERGENCY LIGHTING (TYP.).
36. PREP AND PAINT EXPOSED STRUCT. & MISC. UTILITIES, INSULATION, PIPES, ETC. THRU-OUT (TYP.).
37. PREP AND PAINT EXPOSED MECH. DUCT - INSTALL DUCTS AS HIGH AS POSSIBLE - SEE R.C.P. CONSTRUCTION NOTE #19 - SEE BID ALTERNATE #10.
38. BULKHEAD @ 7'-0" A.F.F. - SEE INT. ELEV'S. FOR FINISHES.
39. PAINT MECH. REGISTER TO MATCH ADJ. CLG. OR DUCT COLOR (TYP.) - SEE MECH.
- 40A. DECORATIVE STL. RAILING BELOW - SEE SHIT. A13.
- 40B. STRING LIGHT ANCHOR SUPPORT - SEE A13.104.
41. MOUNT STRING LIGHT CENTERED IN HEADER ABOVE STOREFRONT BELOW CANOPY OR AWNING (TYP.).
42. NEW ALUM./ GLASS STOREFRONT ENTRANCE CONSTRUCTION - SEE EXTERIOR ELEVATIONS.
43. PROVIDE OUTLET FOR "KITCHEN OPEN LATE" SIGN ABOVE.
44. PARVET-WIND SIGNAGE J-BOX - G.C. TO VERIFY LOC. W/ OWNER SIGNAGE CONSULTANT - SEE EXT. ELEV.
45. TV SUPPORT - SEE SHEET A8.
46. FLAT PANEL TV LOCATION (TYP.) - SEE A401.
47. CONICAL ELEC. I.V./A.V. WIRING FROM QUEST VIEW.
48. OPEN TO ABOVE.
49. STAINED WD. TRIM - SEE DETAIL A3.103.
50. PAINTED GYP. BD. CLG. @ +8'-2" A.F.F. - SEE BID ALTERNATE #6.
51. DIMMER BANK LOCATION - SEE ELEC. DWGS.
52. APPROX. LINE OF SQUARE EDGE GYP. BD. SOFFIT - SEE BID ALTERNATE #6.
53. RIBBON LIGHT @ CURVED SOFFIT.
54. ALUM./ GLASS INTERIOR STOREFRONT CONSTRUCTION.
55. BAR BELOW (TYP.).
56. BAR ISLAND BELOW.
- 57A. FIXED BOOTH SEATING BELOW (TYP.).
- 57B. BOOTH PLATFORM BELOW.
- 58A. WALK-IN COOLERS BELOW.
59. TABLE/FURNITURE BELOW (TYP.).
- 60A. MECH. REGISTERS @ KITCHEN - SEE MECH. DWGS. REGISTERS @ FRONT OF THE HOUSE - SEE MECH.
61. MECH. UNIT ABOVE (TYP.) - SHOWN APPROXIMATE LOCATION - SEE A2.1, MECH. & STRUCT.
62. AWNING & FRAME CONST.-DESIGN/PERMIT/BUILD BY OTHERS.
63. EXIST. CEILING - PATCH/REPAIR/REFINISH EXIST. CLG. AS REQ'D.
64. POST-MOUNTED PATIO GAS HEATER BELOW - SEE SHIT. A3.2 & A401.
65. RE-LAMP EXISTING LIGHT FIXTURES - SEE ELEC. DWGS. (V.I.F.).
66. RAISED PLATFORM BELOW.
67. ACCESS. RAMP BELOW.
68. WALL-MOUNTED CHANNEL LETTERS SIGNAGE - SEE SHIT. A3.2 & A401.
69. MAINTAIN CLEAR SPACE ABOVE ICE MACHINE - SEE A5.2 KITCHEN ELEVATIONS.
70. PTD. 2'x2' SUSP. TILE CEILING (SEMI-GLOSS FINISH) - HANGING CORTEXA, POSURED SURFACE (COLOR: "WHITE").
71. FIREPLACE BELOW.
72. EXIST. ROOF OVERHANG ABOVE.
73. WALL-MOUNTED SIGNAGE J-BOX - G.C. TO VERIFY LOC. W/ OWNER SIGNAGE CONSULTANT - SEE EXT. ELEV.
74. PRE-FAB DECORATIVE MTL. CANOPY CONSTRUCTION - SEE A201, EXT. ELEV'S & DETAILS.
75. EDGE OF EXIST. ROOF/CLG. - SEE INT. ELEV'S & STRUCT.
76. WALL-MOUNTED SIGNAGE J-BOX - G.C. TO VERIFY LOC. W/ OWNER SIGNAGE CONSULTANT - SEE INT. ELEV.
77. ELEC. PANELS LOCATION - SEE ELEC.
78. EXTERIOR WALK-IN COOLERS SLOPED ROOF FURNISHED BY COOLER MANU.
79. G.C. TO INSTALL FLASHING ABOVE COOLER - SEE A1106.
80. V.I.R. FROM PREPLACE BELOW - INSTALL PER MANU. INSTRUCTIONS - SEE MECH.

BID ALTERNATE #4

PROVIDE BID ALTERNATE PRICING FOR OMITTING PAINTING EXPOSED SPIRAL DUCTS

BID ALTERNATE #5

PROVIDE BID ALTERNATE PRICING FOR INSTALLING SUSPENDED CEILING ABOVE BAR; CEILING TO BE 2'x2" VINYL-FACED CEILING TILES PTD. "P-7" - SEE A13 FIN. SCHED.

BID ALTERNATE #6

PROVIDE BID ALTERNATE PRICING FOR OMITTING CURVED SOFFIT

BID ALTERNATE #10

PROVIDE BID ALTERNATE PRICING FOR INSTALLING SUSPENDED CEILING ABOVE BAR; CEILING TO BE 2'x2" VINYL-FACED CEILING TILES PTD. "P-7" - SEE A13 FIN. SCHED.

PROJECT NUMBER:		ISSUE DATE:		ISSUE DESCRIPTION:		REVISION:	
FILE NAME:		01 FEBRUARY 2018		ISSUED FOR STRUCTURAL ENGINEERING		01 FEBRUARY 2018	
DRAWN BY:		12 FEBRUARY 2018		ISSUED FOR PERMIT/ BUILD & L.L. REVIEW		12 FEBRUARY 2018	
APPROVED:		12 MARCH 2018					
DRAWING TITLE:							
DRAWING SCALE:							
DATE ISSUED:							

PROPOSED RESTAURANT DEVELOPMENT FOR:

RESTAURANT & BAR

701 GORDON DR., ST. LOUIS, MO 63101

PROFESSIONAL SEAL:

KEVIN J. BARKER
05808
MISSOURI

SHEET NUMBER:


A3

OF 28

© 2018, BARKER NESTOR, INC.
ALL RIGHTS RESERVED

POWER SUPPLY KEY	
PS1	NOVA FLEX #NF-PS-E20L24V
PS2	NOVA FLEX #NF-PS-E40L24V
PS3	NOVA FLEX #NF-PS-E60L24V
PS4	NOVA FLEX #NF-PS-E75L24V
PS5	NOVA FLEX #NF-PS-E96L24V
PS6	LUMIFICIENT #HLRA-24
PS7	LUMIFICIENT #HLRA-PSSQ
PS8	LUMIFICIENT #HLRA-96
KT1	LUMIFICIENT 12.5' KIT W/#HLRA-24 POWER SUPPLY
KT2	LUMIFICIENT 25' KIT W/#HLRA-PSSQ POWER SUPPLY

DO NOT SCALE FROM DRAWINGS. REFER TO ARCHITECTURAL DRAWINGS FOR ALL LIGHT FIXTURE HEIGHTS AND HORIZONTAL PLAN DIMENSIONS. ALL WALL SCONCES IN MILLWORK WAINSCOT TO BE CENTERED IN PANEL PER PLANS UNLESS NOTED OTHERWISE.

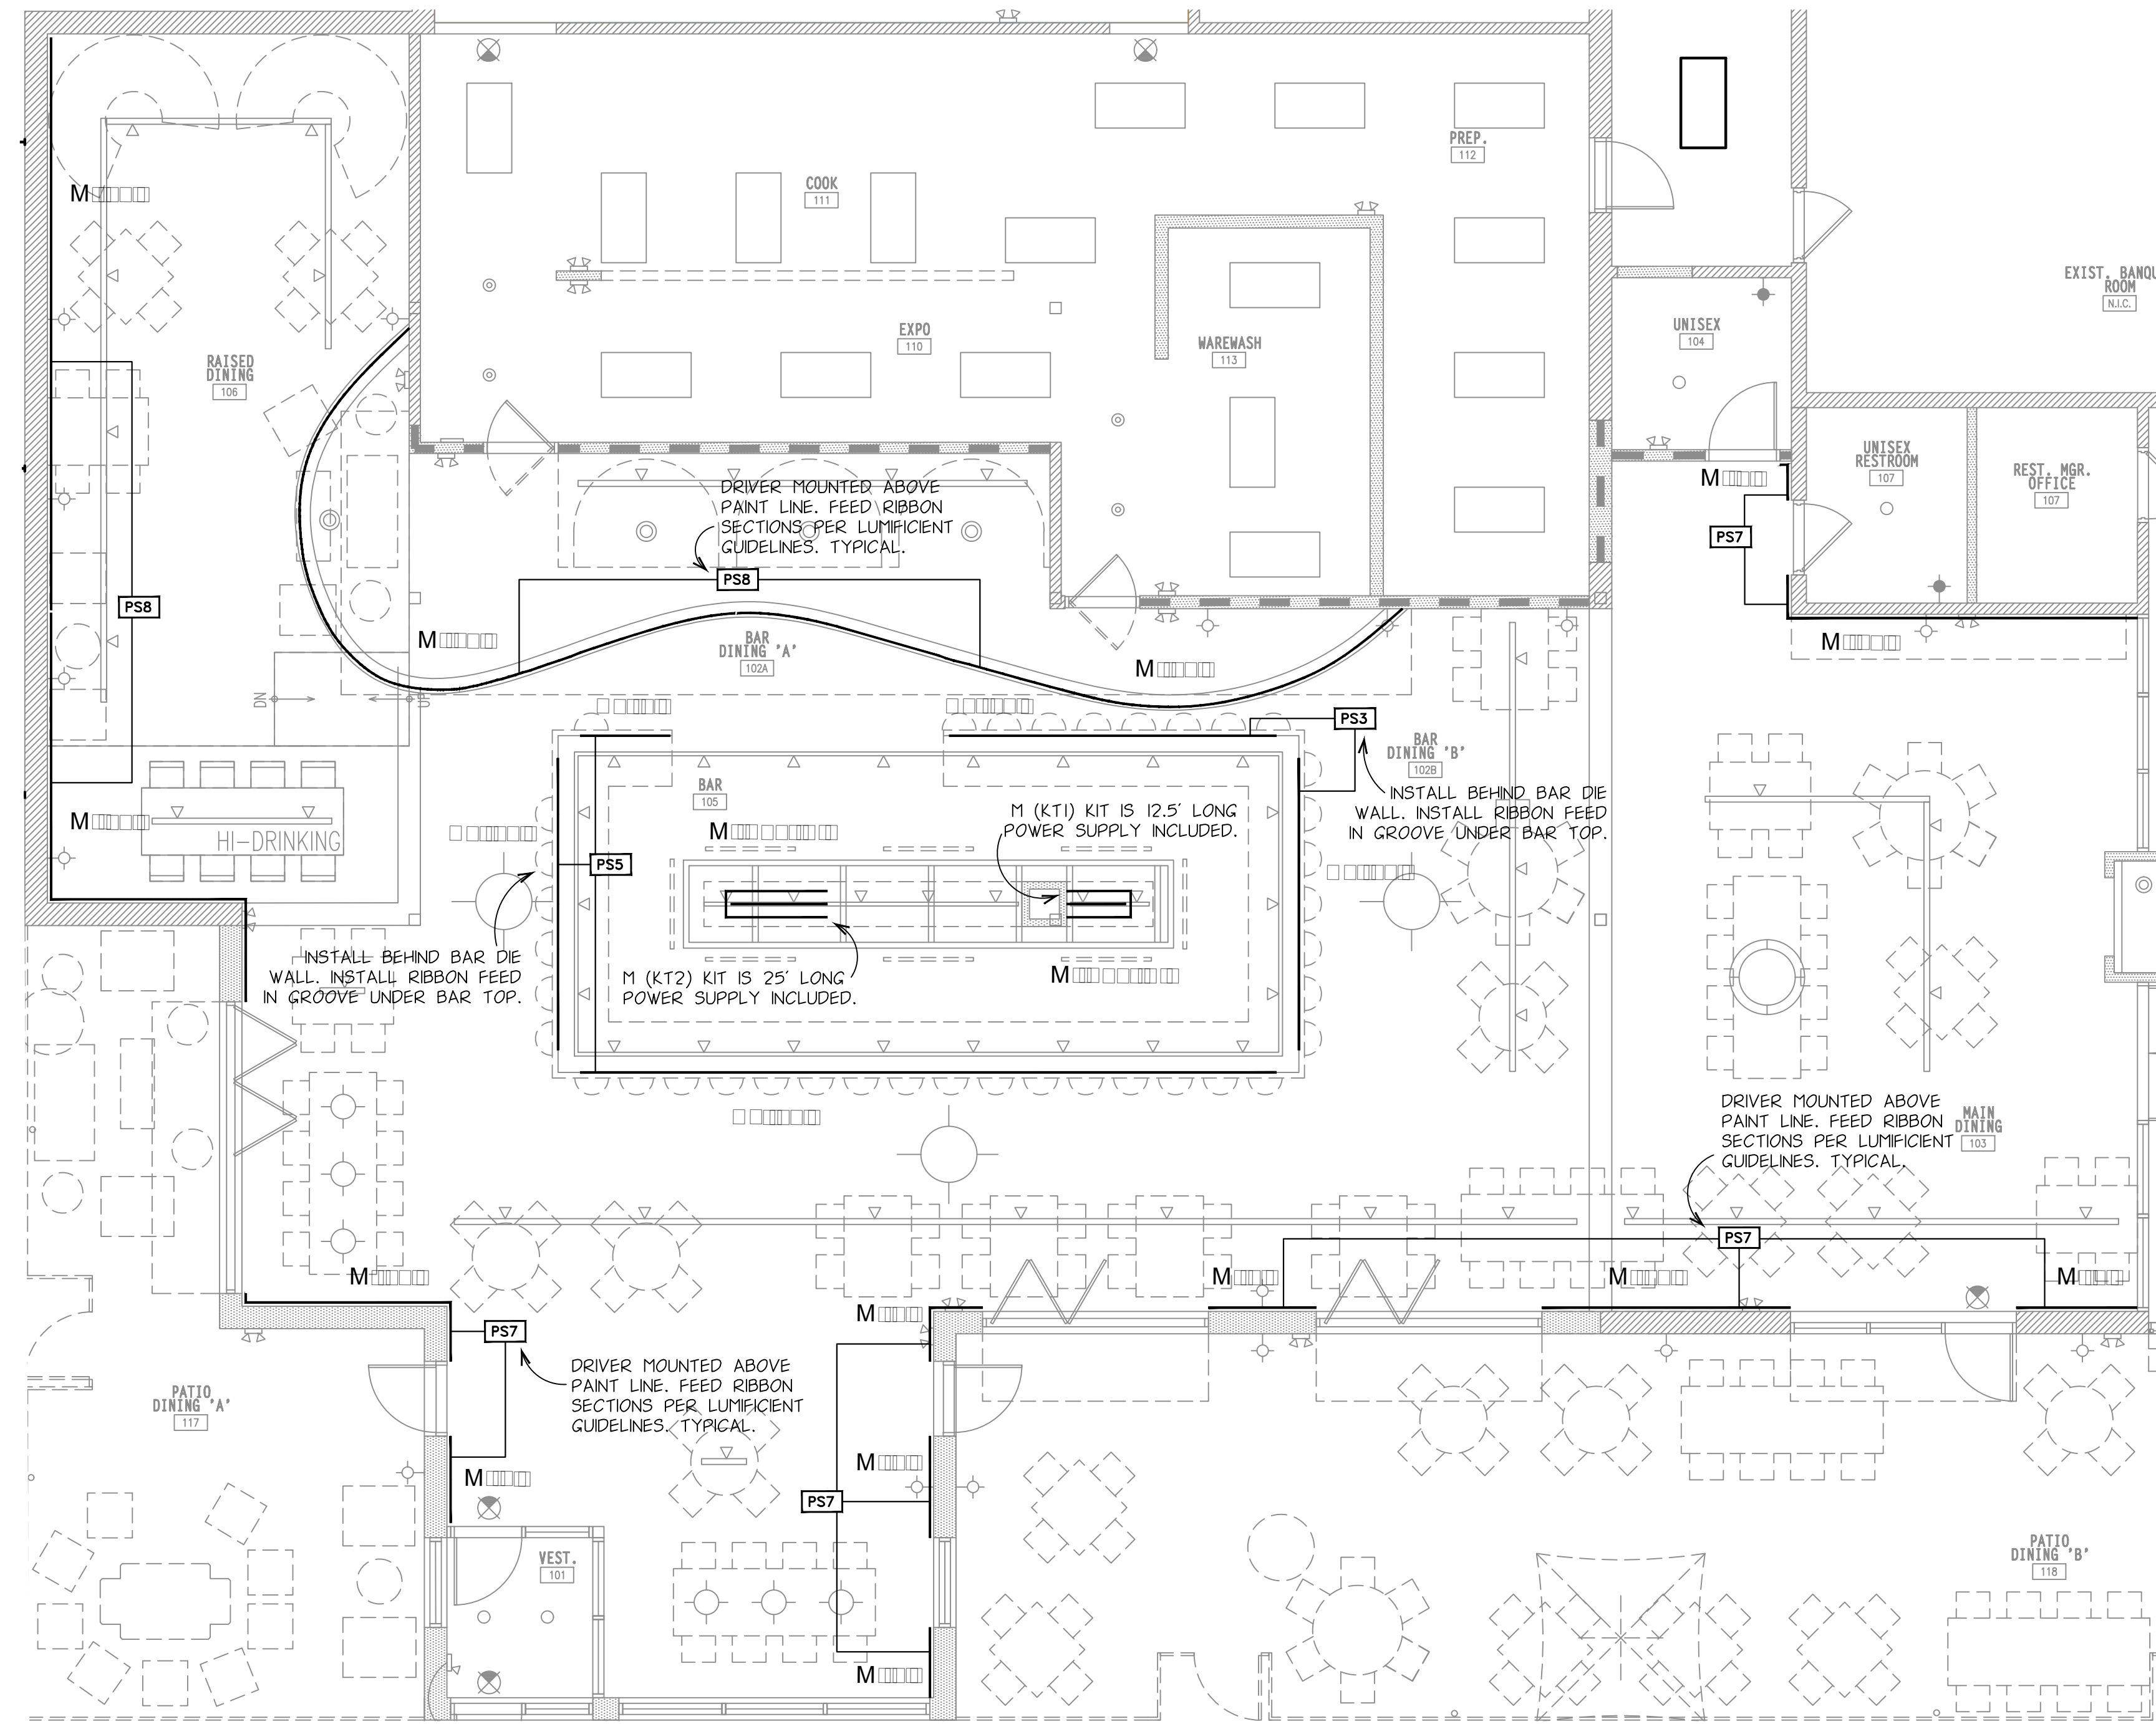

PRODUCT INFORMATION

DIMMABLE E-SERIES POWER SUPPLIES

SPEC	NF-PS-E10L24V	NF-PS-E40L24V	NF-PS-E60L24V	NF-PS-E75L24V	NF-PS-E96L24V
Maximum Load	20W	40W	60W	75W	96W
Minimum Load	8W				
Input Voltage	120V AC				
Input Current at Max Load	270 mA	0.41A	0.61A	0.77A	1A
Output Voltage	24V DC				
Output Current at Max Load	0.87A	1.75A	2.63A	3.3A	4.2A
Power Factor	0.95				
Efficiency	≥90%				
Operating Temp.	-4°F to 140°F				
Short Circuit Protection	Yes				
Overcurrent	Yes				
Open Circuit Protection	Yes				
Input Wires (White / Black)	14 AWG				
Output Wires (Red / Black)	18 AWG				
Dimensions (L*W*H)	6.77" x 2.67" x 1.26"				
Weight	17 oz				
	60 Series	120 Series	240 Series	480 Series	960 Series
Max Length	13' 6"	13' 6"	20' 4"	25' 5"	32' 6"
	3' 4"	6' 8"	12' 6"	16'	

FEATURES

- Dimmable with standard MLV/Incandescent TRIAC (Leading edge) dimmer switches
- Class 2
- UL E750
- Nema 3R Enclosure
- IP67
- Auto-Reset Protection for short circuits, over-voltage, and over-temperature

Copyright © Nova Flex LED, Inc. Call 800.595.6302 Website www.novaflexled.com

PRODUCT INFORMATION

NOVA FLEX 60 SERIES - FLEXIBLE LED RIBBON LIGHTING

OVERVIEW

Nova Flex® 60 Series is our low wattage LED ribbon light that is perfect for accent lighting, cove lighting, and backlighting projects. With 60 LEDs per meter, you get a nicely spaced line of light that can run up to 30 feet before consuming as much power as a standard 40 watt bulb.

FEATURES

- High reliability
- Long life
- Dimming available
- Can be cut every third LED for 12V, every sixth LED for 24V
- Custom made to your specs

SPECIFICATIONS	12V	24V
Input Voltage	12V DC	24V DC
Maximum Continuous Run	32 ft	64 ft (49 ft continuous + small jumper + 15 ft)
Minimum Run	3 LEDs	6 LEDs
CRI	85	
Lamp life	50,000 hours	
Viewing Angle	120°	
LEDs (per meter)	60/m	
Wattage	1.4 watts/ft.	
Operating Temp.	-15°F to 140°F	
Dimensions	0.40" Wide, 0.14" Tall	
Mounting Options	3M adhesive backing, Nova Flex Tracking	
Environment	Dry, Damp, Wet	
Certifications	UL Listed	
IP Rating	IP65	
Available Colors	Warm White 3225K & 2700K, Pure White 4100K & 5000K, Red, Blue, Green, Yellow	

APPLICATIONS	ALSO AVAILABLE IN
Indoor / Outdoor	IP68 Fully Submersible
Signage / Displays	Indoor
Accent / Backlighting	Speak to your account manager for more information.
Pathway / Stairway	
Kitchen / Bathroom	
Cove / Shelving	
Deck / Patio	
Unlimited Possibilities!	

PRODUCT CODE	COLOR TEMPERATURE	LUMENS/FT
NF-WW-O-60-12V/24V-2700K	Warm White 2700K	188 lm/ft
NF-WW-O-60-12V/24V-3225K	Warm White 3225K	192 lm/ft
NF-PW-O-60-12V/24V-4100K	Pure White 4100K	176 lm/ft
NF-PW-O-60-12V/24V-5000K	Pure White 5000K	190 lm/ft
NF-R-O-60-12V/24V	Red 625nm	40 lm/ft
NF-B-O-60-12V/24V	Blue 465nm	22 lm/ft
NF-G-O-60-12V/24V	Green 525nm	72 lm/ft
NF-Y-O-60-12V/24V	Yellow 590nm	40 lm/ft

Copyright © Nova Flex LED, Inc. Call 800.595.6302 Website www.novaflexled.com

ACCENT Power Supplies

TECHNICAL SPECIFICATIONS

Part Number (Description)	Voltage (V)	Current Max (A)	Voltage (Ft/Lin)	Current Max (A)	Num bar of Output Terminals	Minimum Load per Power Supply (Per Terminal)	Maximum Load per Power Supply (Per Terminal)
HLRA-24	120VAC (80Hz)	0.3A	8.0 VDC	3.0A	1	No Minimum	1.6 Linear FT.
HLRA-PSSQ	120VAC (80Hz)	0.3A	8.0 VDC	4.0A	1	6 Linear FT.	25 Linear FT.
HLRA-48	120VAC (80Hz)	0.3A	8.0 VDC	4.0A	1	6 Linear FT.	25 Linear FT.
HLRA-277	277VAC (60Hz)	0.3A	8.0 VDC	8.0 VDC	2	20 Linear FT. (10 LPT / terminal)	70 Linear FT. (35 LPT / terminal)

DESCRIPTION

ACCENT is a patented flexible LED illumination system that is broadly used for general illumination within commercial and residential applications. The Accent strip uses a continuous flexible conductor carrier to electrically connect the LED modules and is the only system in the industry with removable & replaceable LED modules. The strip can be mounted to any finished surface and because the adhesive covers 100% of the strip's back allows for faster installation. The Accent system uses a unique approach to making the electrical connections. To power the system simply take an LED out of the socket, plug in the power connector and replace the LED module on top of the connector. Then secure the power lead to the class 2 wire that runs to the power supply. Accent is incredibly versatile and its ease of installation makes it an excellent and economical choice for cove, undercove cabinet, toe kick, display case, light boxes, back lighting, railway and other illumination applications. Accent is a leading choice in the LED accent illumination market based upon its design, flexibility in use, ease of installation, even illumination and superior energy savings when compared to most any other LED-based solution.

ORDERING INFORMATION

MODEL **LED COLOR**

HLRA-ACCENT R (Red)
B (Blue)
G (Green)
Y (Amber)
O (Orange)

8000K (8000K Cool White)
120° Distribution Angle
8000SE (8000K Cool White)
160° Distribution Angle
4100SE (4100K Natural White)
160° Distribution Angle
3000SE (3000K Warm White)
160° Distribution Angle
2700SE (2700K Warm White)
160° Distribution Angle

All colors available in 6 Module, 6 Module & 4 Module per foot.
Package Strip Lengths:
12.5' (3.81m) - 6 Module per foot
25' (7.62m) - 4 Module per foot
25' (7.62m)

COMPONENTS & KITS

HLRA-HC Power Connector Kit (5 - 4ft. power connectors, 5 connector clips, 5 wire clamps, 10 DC connectors)

HLRA-JC Jumper Connector Kit (5 - 8in. jumper connectors, 10 connector clips, 5 wire clamps)

HLRA-SC-P Support Clamp (50pk)

HLRA-CL2 12AWG Class 2 Wire (50ft/1000)

HLRA-UNP U-Channel Extrusion - Mill

HLRA-LEB8 Clear lens cover for U-Channel

8.0VAC POWER SUPPLIES

HLRA-24 Powers up to 15 feet (4.57m)

HLRA-PSSQ Powers up to 25 feet (7.62m)

HLRA-48 Powers up to 70 feet (21.3m)

HLRA-277 Powers up to 70 feet (21.3m)

Lumilcient Corporation • 8752 Montebello Lane North • Maple Grove, MN 55369 • 1.763.424.3702 • toll free 877.383.6032 • 1.763.380.3158 • Lumilcient.com • NABDAG RVLT

ACCENT Power Supplies

TECHNICAL SPECIFICATIONS

Part Number (Description)	Voltage (V)	Current Max (A)	Voltage (Ft/Lin)	Current Max (A)	Num bar of Output Terminals	Minimum Load per Power Supply (Per Terminal)	Maximum Load per Power Supply (Per Terminal)
HLRA-24	120VAC (80Hz)	0.3A	8.0 VDC	3.0A	1	No Minimum	1.6 Linear FT.
HLRA-PSSQ	120VAC (80Hz)	0.3A	8.0 VDC	4.0A	1	6 Linear FT.	25 Linear FT.
HLRA-48	120VAC (80Hz)	0.3A	8.0 VDC	4.0A	1	6 Linear FT.	25 Linear FT.
HLRA-277	277VAC (60Hz)	0.3A	8.0 VDC	8.0 VDC	2	20 Linear FT. (10 LPT / terminal)	70 Linear FT. (35 LPT / terminal)

DESCRIPTION

ACCENT is a patented flexible LED illumination system that is broadly used for general illumination within commercial and residential applications. The Accent strip uses a continuous flexible conductor carrier to electrically connect the LED modules and is the only system in the industry with removable & replaceable LED modules. The strip can be mounted to any finished surface and because the adhesive covers 100% of the strip's back allows for faster installation. The Accent system uses a unique approach to making the electrical connections. To power the system simply take an LED out of the socket, plug in the power connector and replace the LED module on top of the connector. Then secure the power lead to the class 2 wire that runs to the power supply. Accent is incredibly versatile and its ease of installation makes it an excellent and economical choice for cove, undercove cabinet, toe kick, display case, light boxes, back lighting, railway and other illumination applications. Accent is a leading choice in the LED accent illumination market based upon its design, flexibility in use, ease of installation, even illumination and superior energy savings when compared to most any other LED-based solution.

ORDERING INFORMATION

MODEL **LED COLOR**

HLRA-ACCENT R (Red)
B (Blue)
G (Green)
Y (Amber)
O (Orange)

8000K (8000K Cool White)
120° Distribution Angle
8000SE (8000K Cool White)
160° Distribution Angle
4100SE (4100K Natural White)
160° Distribution Angle
3000SE (3000K Warm White)
160° Distribution Angle
2700SE (2700K Warm White)
160° Distribution Angle

All colors available in 6 Module, 6 Module & 4 Module per foot.
Package Strip Lengths:
12.5' (3.81m) - 6 Module per foot
25' (7.62m) - 4 Module per foot
25' (7.62m)

COMPONENTS & KITS

HLRA-HC Power Connector Kit (5 - 4ft. power connectors, 5 connector clips, 5 wire clamps, 10 DC connectors)

HLRA-JC Jumper Connector Kit (5 - 8in. jumper connectors, 10 connector clips, 5 wire clamps)

HLRA-SC-P Support Clamp (50pk)

HLRA-CL2 12AWG Class 2 Wire (50ft/1000)

HLRA-UNP U-Channel Extrusion - Mill

HLRA-LEB8 Clear lens cover for U-Channel

8.0VAC POWER SUPPLIES

HLRA-24 Powers up to 15 feet (4.57m)

HLRA-PSSQ Powers up to 25 feet (7.62m)

HLRA-48 Powers up to 70 feet (21.3m)

HLRA-277 Powers up to 70 feet (21.3m)

Lumilcient Corporation • 8752 Montebello Lane North • Maple Grove, MN 55369 • 1.763.424.3702 • toll free 877.383.6032 • 1.763.380.3158 • Lumilcient.com • NABDAG RVLT

RIBBON INSTALLATION GUIDE

SCALE: NTS

PROPOSED RESTAURANT DEVELOPMENT FOR:

RESTAURANT & BAR

Lighting by Design
Complete Architectural Lighting Solutions
600 West Cermak Road Chicago, IL 60616
4410 19th ST NW, Rochester, MN 55901
507-696-1849


PROJECT NUMBER	FILE NAME	DRAWN BY	APPROVED	DRAWING TITLE	DRAWING SCALE	DATE ISSUED
		NMAG		AS SHOWN	AS SHOWN	

SHEET NUMBER:


R1 of 1

2018, ALL RIGHTS RESERVED




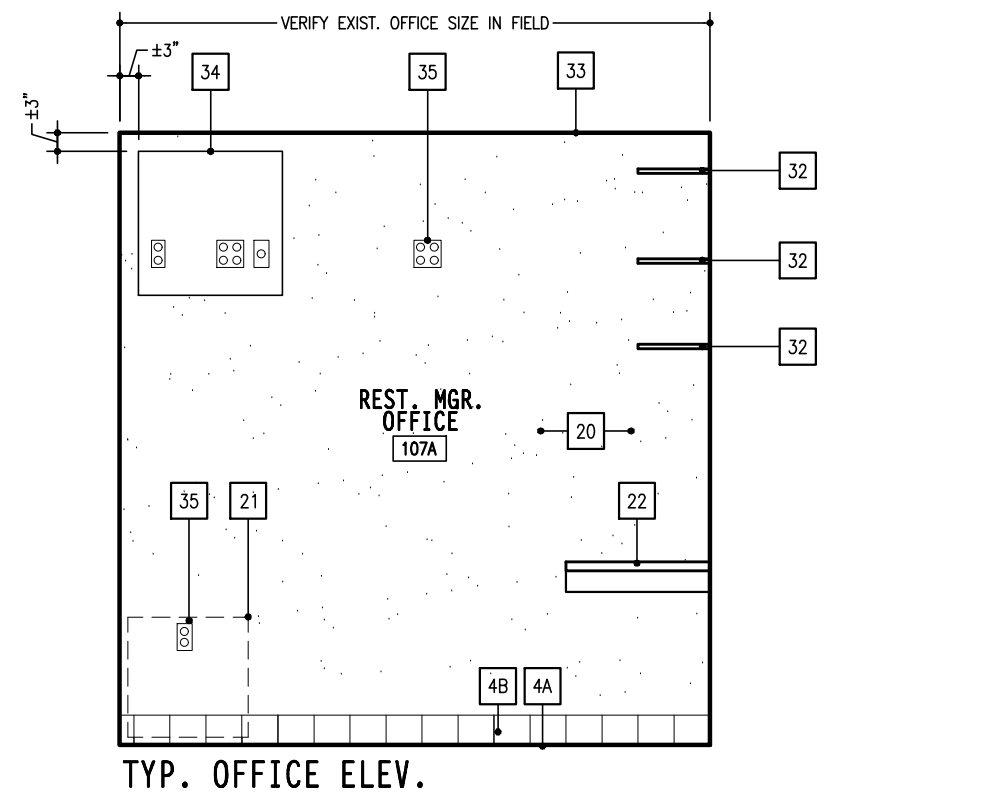


A6.209 INT. ELEVATION
SCALE: 3/8"=1'-0"

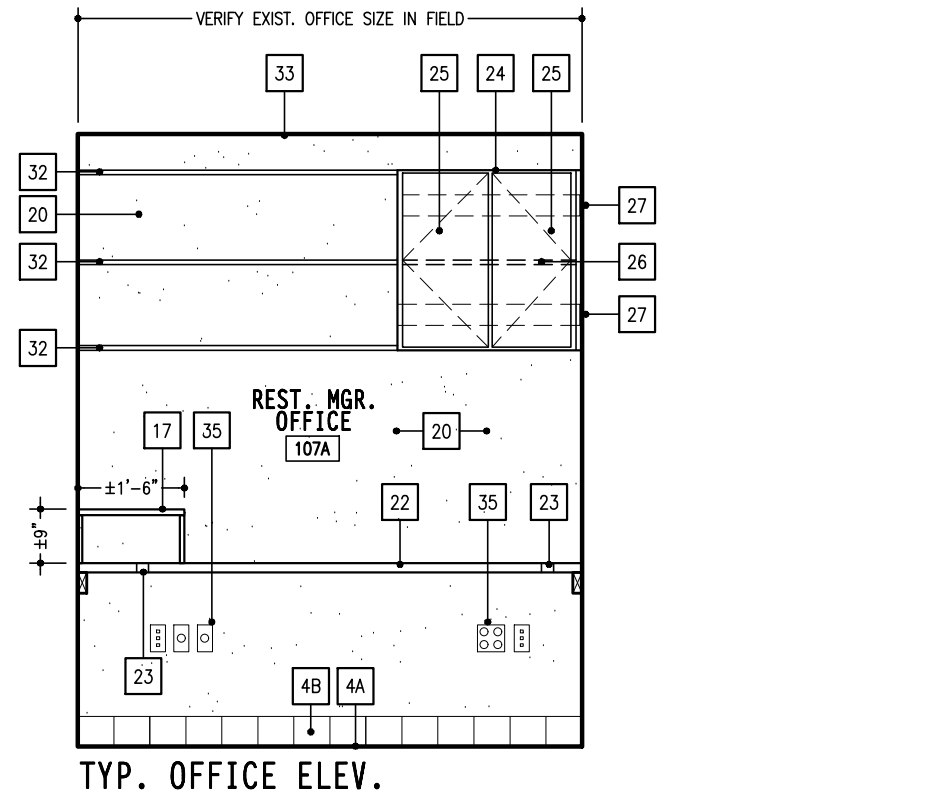


A6.208 INT. ELEVATION
SCALE: 3/8"=1'-0"

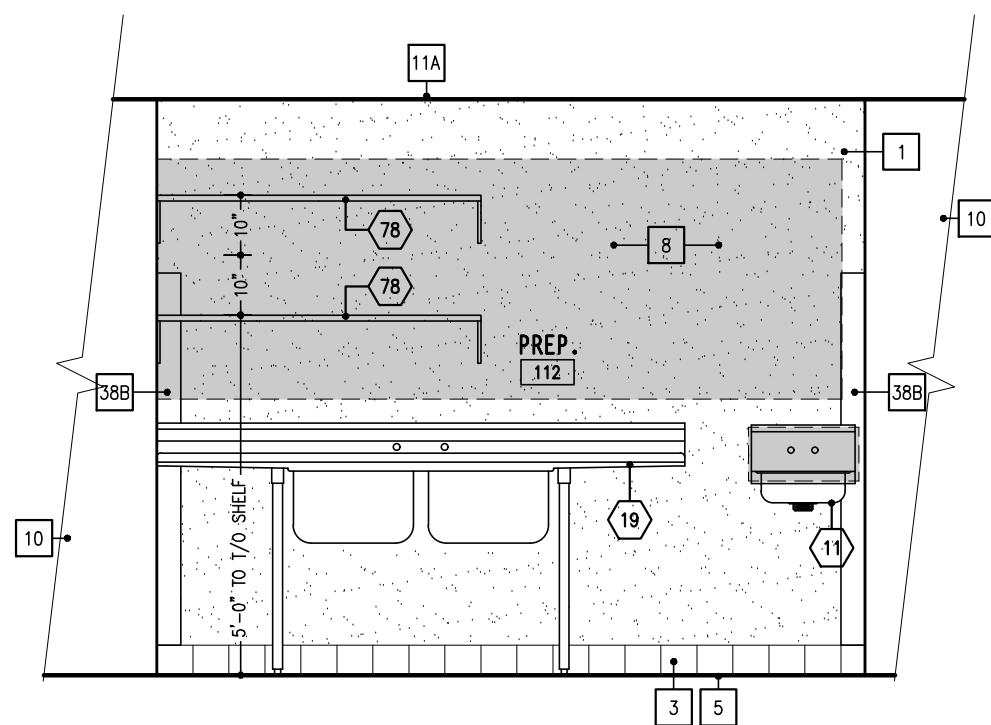


A6.206 INT. ELEVATION
SCALE: 3/8"=1'-0"

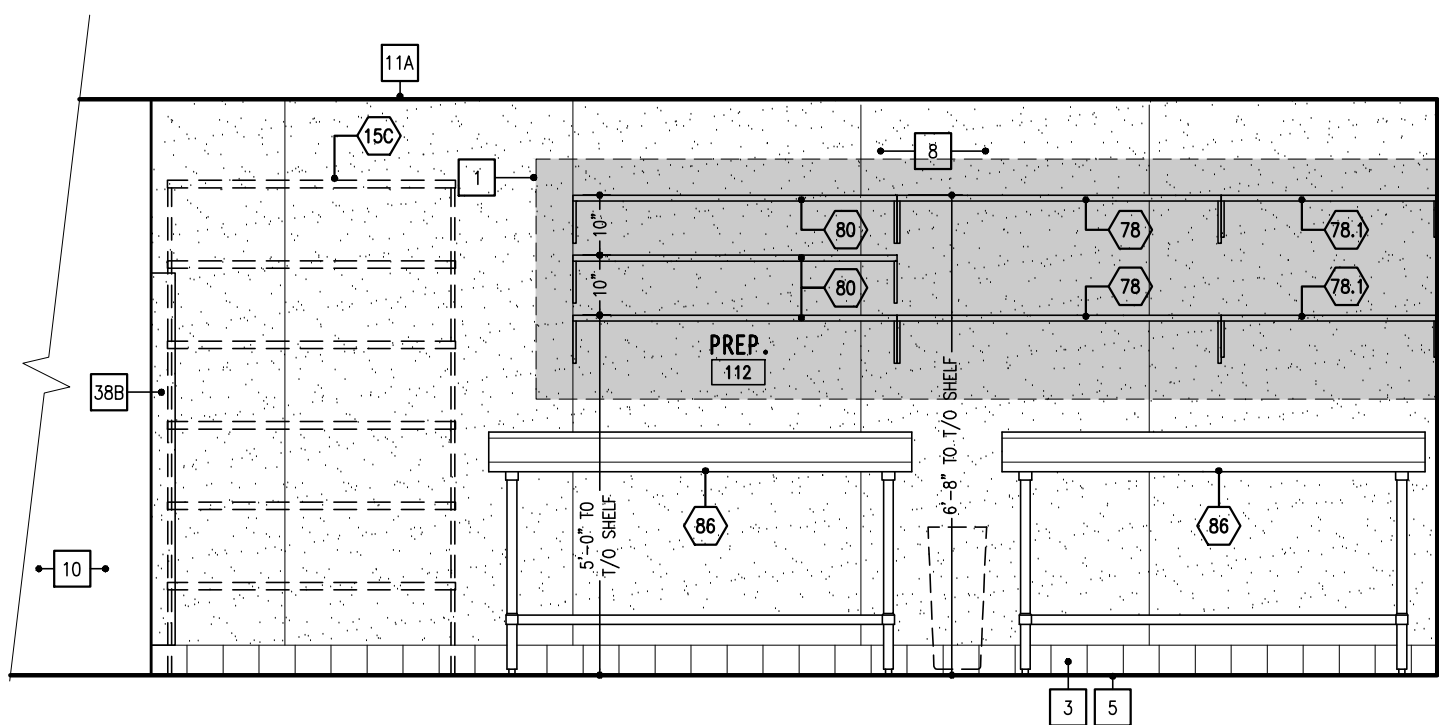


A6.205 INT. ELEVATION
SCALE: 3/8"=1'-0"

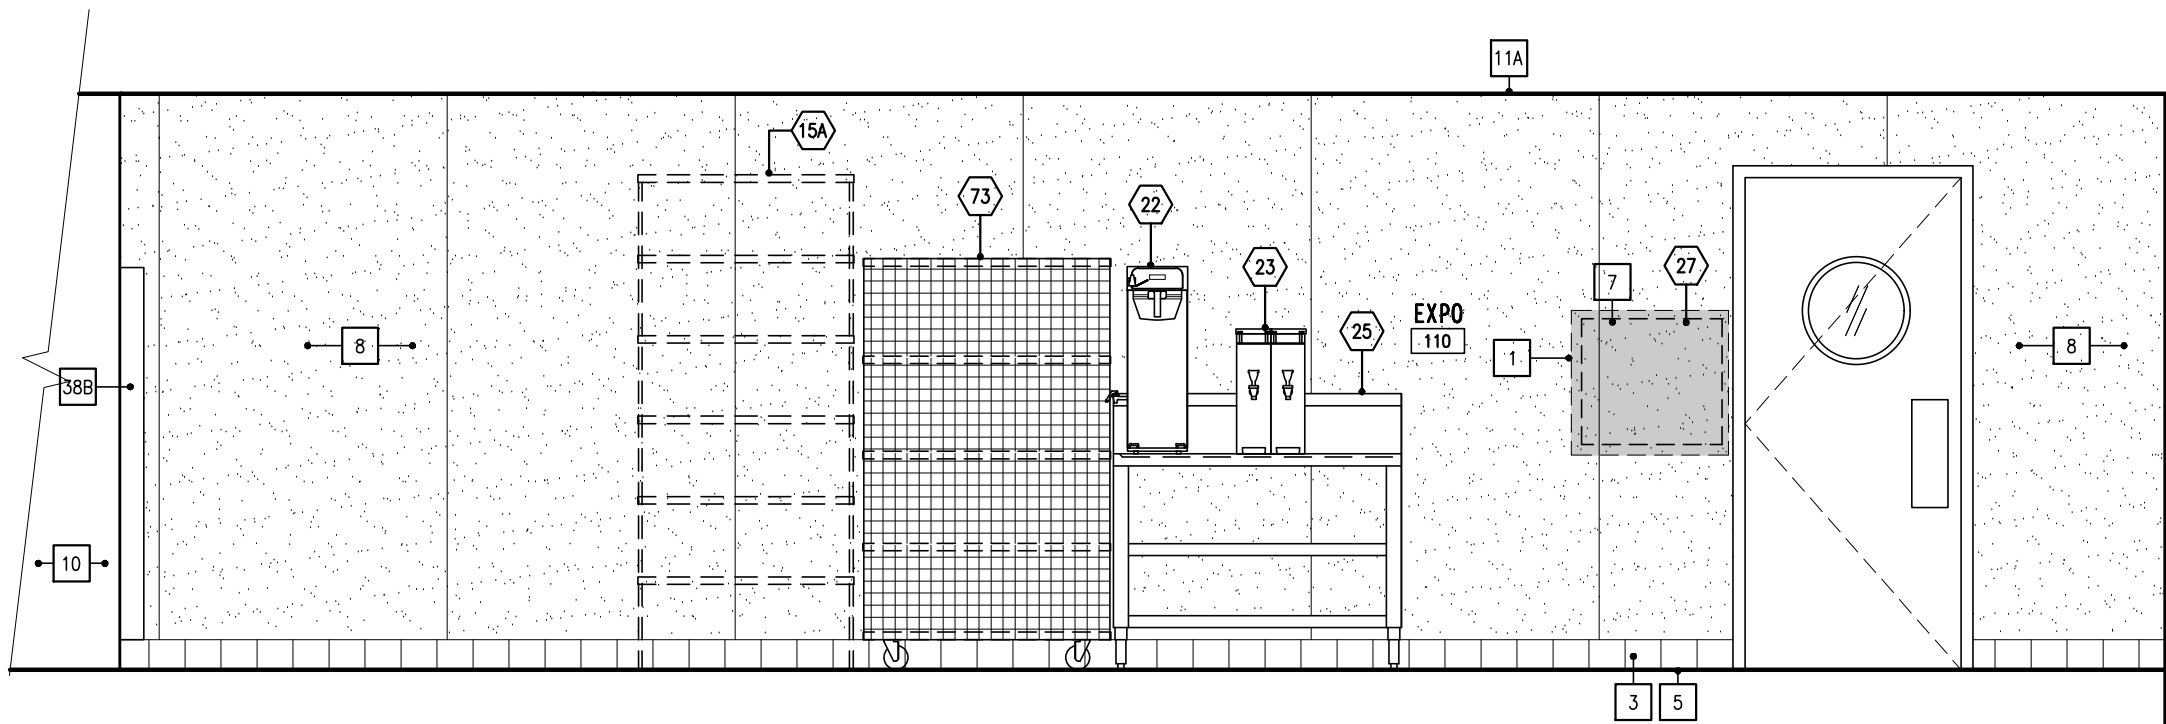

A6.204 INT. ELEVATION
SCALE: 3/8"=1'-0"

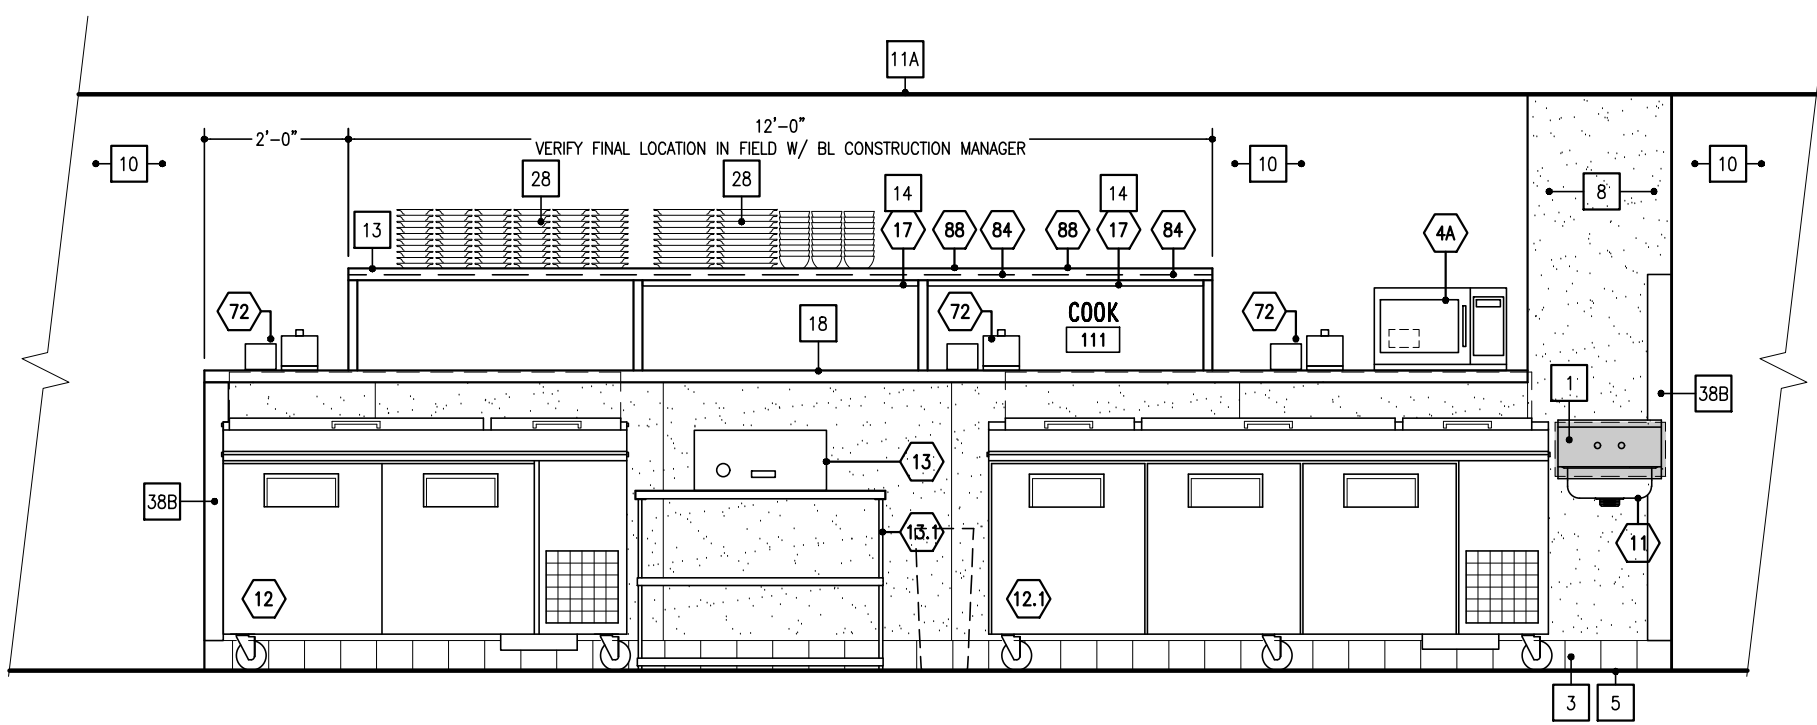

A6.202 INT. ELEVATION
SCALE: 3/8"=1'-0"

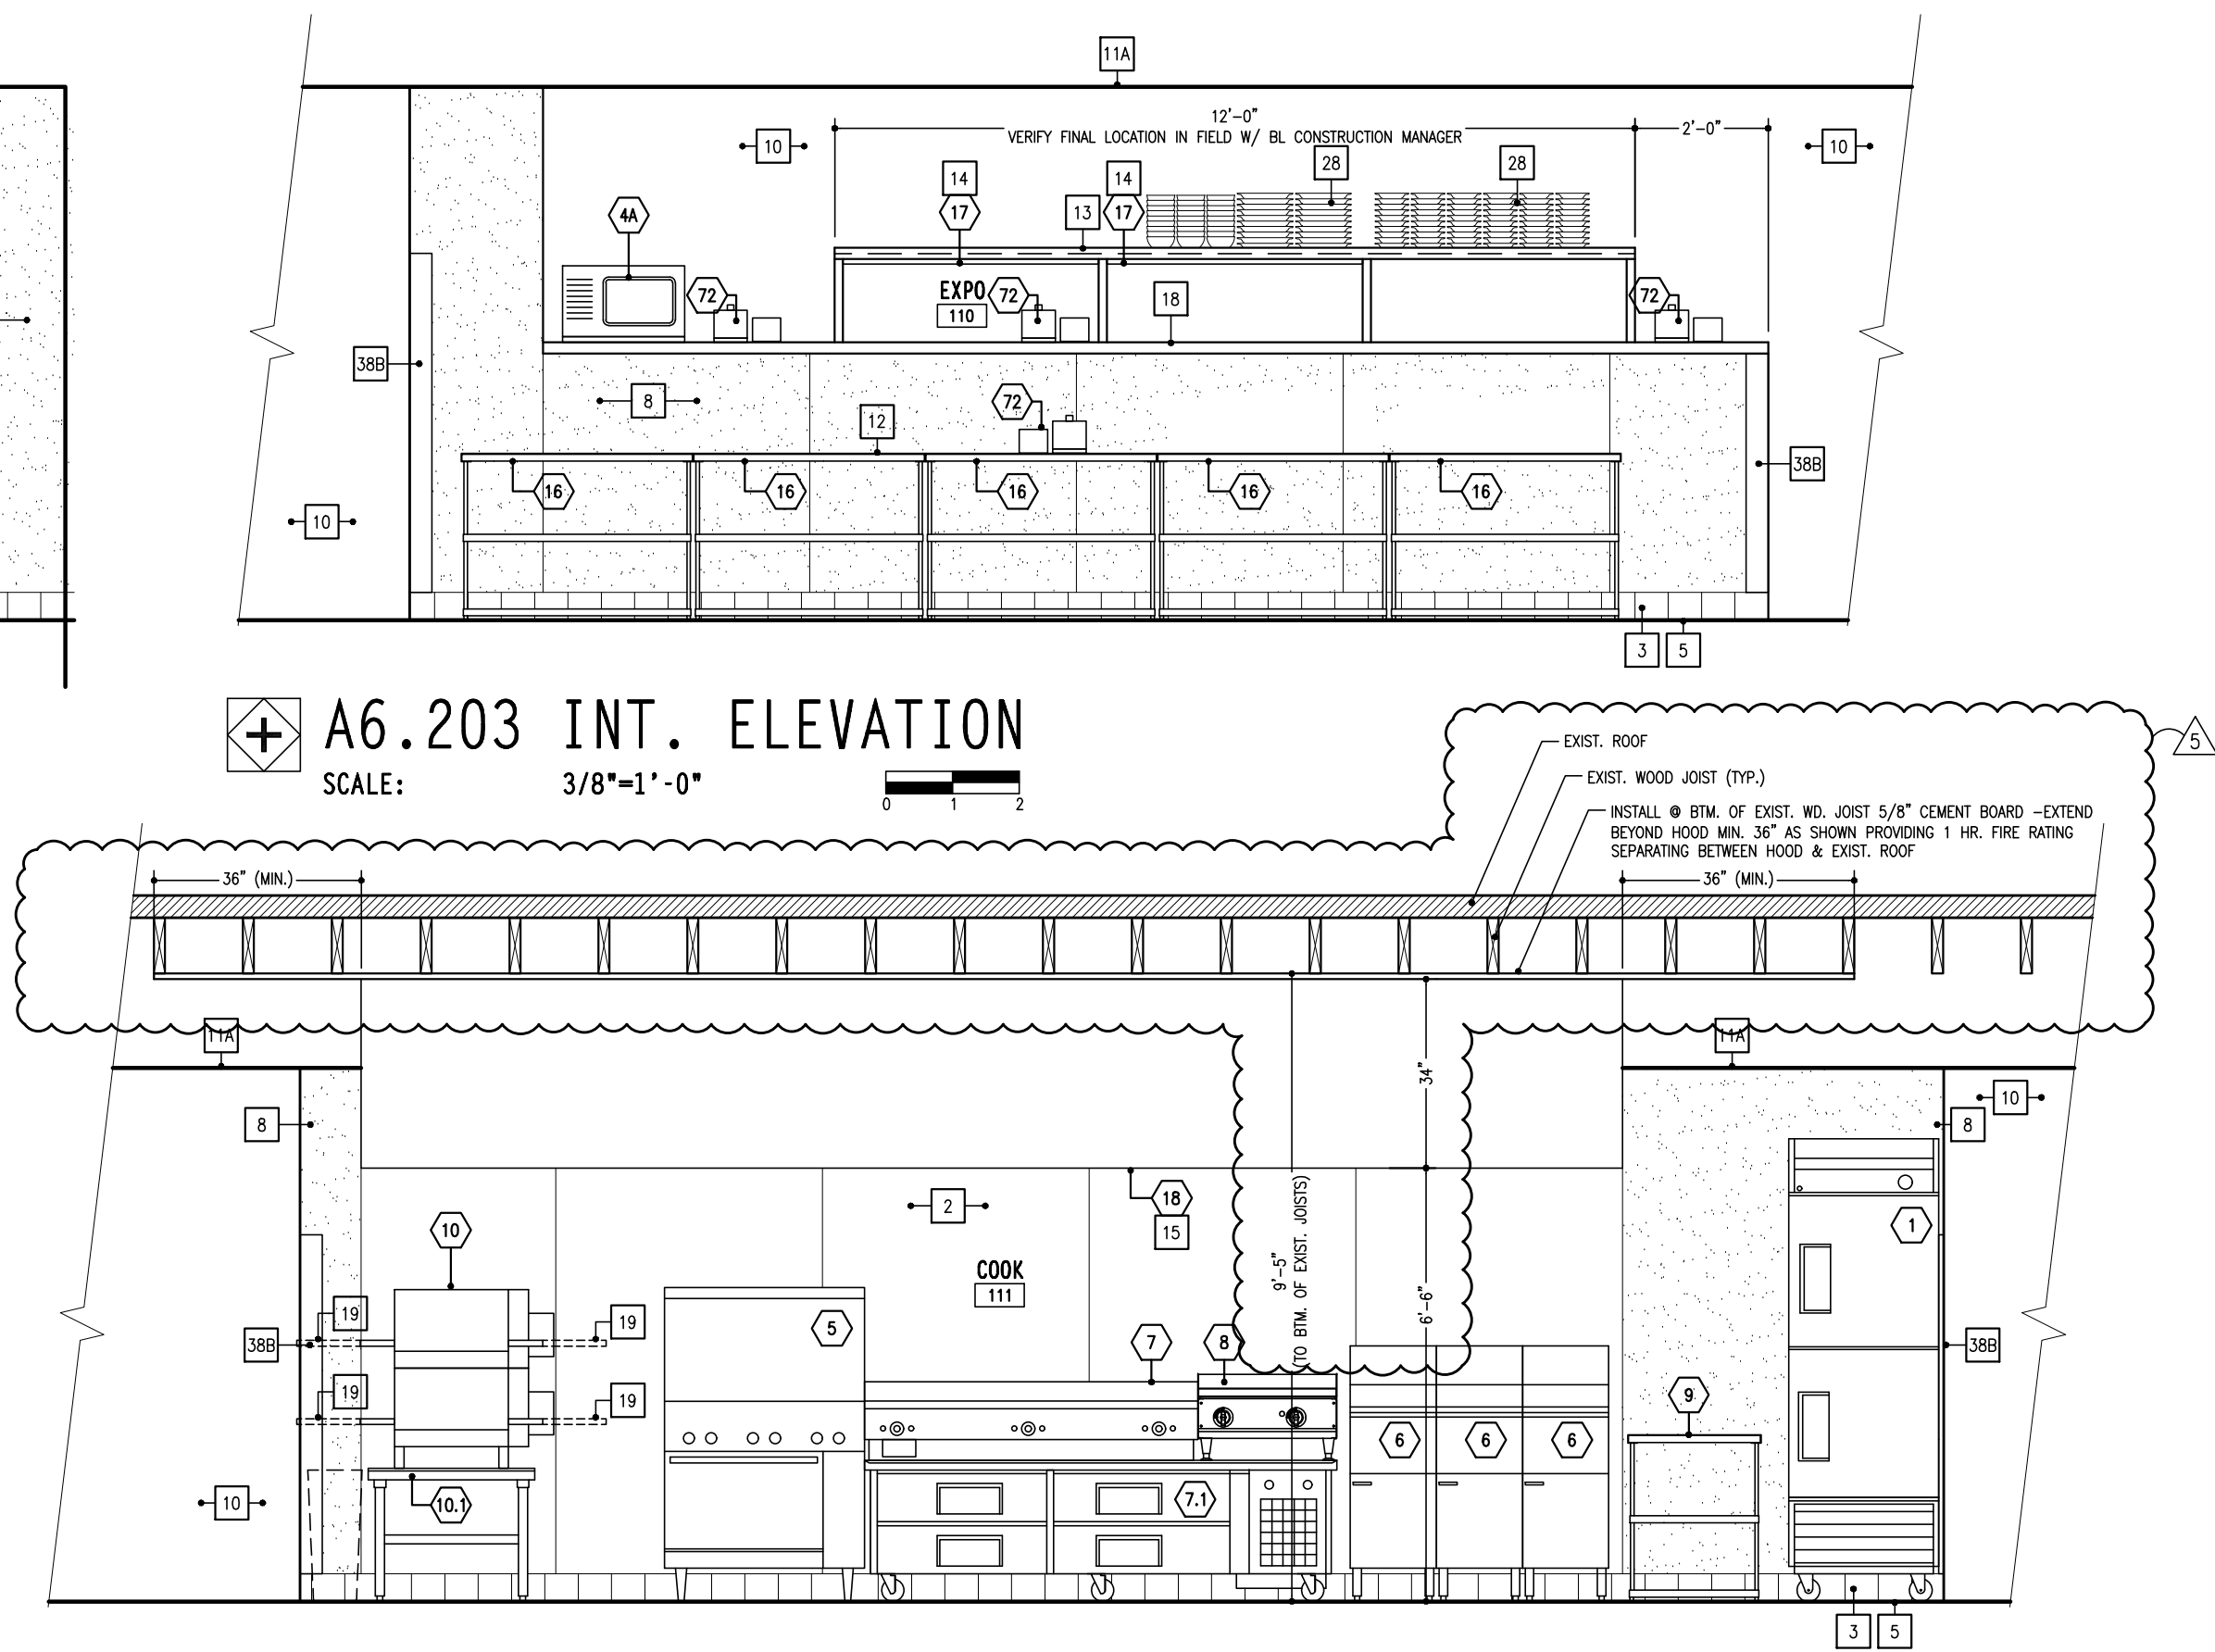

A6.201 INT. ELEVATION
SCALE: 3/8"=1'-0"

KITCHEN / OFFICE ELEVATIONS KEYNOTES		
1 PROVIDE FRIT. 2X WOOD BLOCKING IN WALL CAVITY TO ACCOMMODATE ALL WALL MOUNTED EQUIPMENT	18 S.S. PASS-THRU COUNTER	34 3/4" FRIT PLYWOOD PHONE BOARD MOUNTED AS SHOWN -PANT PHONE BOARD TO MATCH OYP. BD. WALL
2 S.S. WALL PANELS	19 FUTURE CONVEYOR EXTENDERS	35 ELEC./DATA OUTLETS (TYP.) -SEE ELEC.
3 NEW/EXIST. 5 1/2" O.T. COVED BASE (SEE PLANS)	20 PAINT EXIST. OYP. BD. BEYOND	36 368. 60% S.S. CORNER GUARDS
4 4A. EXIST. FLOOR 4B. EXIST. BASE	21 FLOOR MOUNTED SAFE	43 EXIST. WALK-IN COOLER BEYOND
5 6"x6" O.T. FLRG. W/ COVED BASE ON THIN-SET MORTAR (TYP.) -VERIFY EXIST. TO REMAIN FLRG. LOCATIONS IN FIELD W/ OWNER WALL-MOUNTED A/V RACK LOCATION -VERIFY EXACT LOCATION & HEIGHT IN FIELD & PROVIDE BLOCKING AS REQ'D	22 PLASTIC LAMINATE WORK/ WRITING SURFACE. COLOR: "BLACK". CONT. SEALANT AT ALL EDGES.	46 SURFACE MTD. CONDUIT & ANCHORS FOR POWER & NEW EQUIPMENT
6 "WHITE" CLASS C FRP W/ VINYL EDGING (TYP.) -SEE ROOM FINISH SCHEDULE SHT. A13	23 COORDINATE LOCATIONS AND SIZES OF GRAMMETS WITH OWNER.	
7 OPEN TO BEYOND	24 30" TALL WALL MOUNTED CABINETS WITH PLASTIC LAMINATE SURFACE COVERING ALL EXPOSED EDGES.	
8 11A. SUSP. VINYL-FACED CLG. TILE SYS. -SEE A301	25 CABINET DOORS WITH CONCEALED HINGES. VERIFY WITH OWNER LOCKING REQUIREMENTS.	
9 S.S. FREE STANDING SHELVING WITH SOLID S.S. TOP SHELF BELOW PASS-THRU OPENING.	26 (1) CONTINUOUS ADJUSTABLE SHELF, PLASTIC LAMINATE ON ALL EXPOSED EDGES.	
10 CUSTOM S.S. OVER SHELF AT PASS-THRU OPENING.	27 (2) ROWS OF CONTINUOUS FRIT WOOD BLOCKING	
11 HEAT LAMP @ 14" ABOVE SHELF - SEE A401	28 PLATE STORAGE	
12 EXHAUST HOOD -SEE MECH. DWGS.	29 ADJUSTABLE SHELVES, PLASTIC LAMINATE ALL SIDES.	
	30 EXIST. CEILING -SEE A301	

REVISION	ISSUE DESCRIPTION	ISSUE DATE
1	ISSUED FOR PERMIT, BD. & L. REVIEW	12 MARCH 2018
2	SUPPLEMENTAL PLAN	03 APRIL 2018
3	PERMIT COMMENTS	13 APRIL 2018
4	OWNER CHANGES	24 APRIL 2018
5	FIELD CHANGES	24 APRIL 2018
6	ISSUED FOR FIELD CONDITIONS	07 AUGUST 2018

+barker/nestor

ARCHITECTURE + DESIGN
600 W. CENNAW FSC CHICAGO, IL 60616
TEL: 847-763-1692 FAX: 847-763-1697

PROPOSED RESTAURANT DEVELOPMENT FOR:
RESTAURANT & BAR
701 GORDON DR., ST. LOUIS CITY, IA 51101

PROJECT NUMBER:	FILE NAME:	DRAWN BY:	APPROVED:	DRAWING TITLE:	DRAWING SCALE:	DATE ISSUED:
NT718E	8333-462-JORDAN LEXKING	TS			AS SHOWN	AS SHOWN

PROFESSIONAL SEAL:

SHEET NUMBER:
A6.2 OF **28**

© 2018, BARKER NESTOR, INC.
ALL RIGHTS RESERVED

EXTERIOR ELEVATION KEYNOTES

- APPROX. LOCATION OF EXT. J-BOX - G.C. TO VERIFY LOCATION W/ OWNER SIGNAGE CONSULTANT - SEE A301 & ELEC.
- PAINT EXISTING EPS (TYP.) (P-13)
- RELOCATED EXIST. ALUM. DOOR & FRAME
- APPROXIMATE LOCATION OF OWNER WALL SIGNAGE - SEE SHT. A12.1 (FOR REFERENCE ONLY - SIGNAGE IS DESIGN/PERMIT/BUILD BY OTHERS)
- DECORATIVE EXTERIOR WATER PROOF AWNING LIGHT FIXTURE (TYP.)
- 48" DEEP EXTERIOR WALL SIGNAGE CENTERED HORIZ. IN WALL CONST. - SEE A301 & ELEC. DWGS. (TYP.)
- STANDARD EXTERIOR WATER PROOF WALL SIGNAGE - SEE A301 & ELECTRICAL DWGS. (TYP.)
- ALUM./GLASS STOREFRONT SYSTEM - SEE CONSTRUCTION PLAN NOTE #31 ON SHT. A2
- EXIST. STOREFRONT
- ALUM./GLASS FOLDING PANEL STOREFRONT SYSTEM - SEE CONSTRUCTION PLAN NOTE #20 ON SHT. A2
- NEW WALL & PARAPET CONST. - SEE PLANS & DETAILS
- NEW PARAPET ABOVE EXIST. WALL CONST. - EXTENDING EPS FROM BELOW - SEE PLANS & DETAILS (P-13)
- HOURS OF OPERATION VINYL SIGNAGE - PROVIDED BY OWNER
- APPROXIMATE LOCATION OF OWNER CHANNEL LETTERS SIGNAGE - SEE SHT. A12.1 (FOR REFERENCE ONLY - SIGNAGE IS DESIGN/PERMIT/BUILD BY OTHERS)
- DASHED LINE DENOTES NEW FABRIC AWNING - DESIGN/PERMIT/BUILD BY OTHERS - SEE SHT. A12.1 (SHOWN FOR REFERENCE ONLY)
- EPS BAND (TYP.) (P-4)
- COMPOSITE DECKING (TYP.) (CO-1)
- 16A. PATCH & REPAIR EXIST. EPS & PAINT 16B. EXTEND EXIST. EPS FROM BELOW & PAINT - MATCH EXIST. TEXTURE
- EXIST. WALL SIGNAGE TO REMAIN - SEE A301 & ELEC.
- BLACK EXTERIOR GRADE TILE BASE (TYP.) (GR-3)
- PRE-FAB. DECORATIVE METAL CANOPY - SEE PLANS
- BRAKE METAL WALL BAND (COLOR: MATCH FINISH BELOW) (P-4)
- PRE-FIN. METAL COPING (COLOR: BLACK)
- EXIST. ROOF BEYOND (TYP.)
- RAISE EXIST. OPNG. - SEE STRUCT.
- NEW MET. SIDING (TYP.) (MP-1)
- NEW ROOF BEYOND (TYP.) - SEE A2.1 & STRUCT.
- APPROXIMATE LOCATION OF OWNER VINYL WINDOW GRAPHICS - SEE SHT. A12.1 (PROVIDED BY OWNER)
- PROVIDE 1/2" REVEAL AT NEW & EXIST. EPS JOINT
- STRING LIGHT ANCHOR SUPPORT - SHOWN SCALED FOR CLARITY - SEE A3.104 (TYP.)
- WATER PROOF STRING LIGHTS (TYP.)

EXTERIOR MATERIALS SPECIFICATION

- EXTERIOR INSULATION AND FINISH SYSTEM (EIFS)**
PARDEX USA MODEL STANDARD WATERMASTER (OR EQUAL) FINE SAND TEXTURE FINISH OVER MESH INSULATION BOARD IN 7'-0"FT FURRING STRIPS ON 1/2" COX PLYWOOD ON METAL STUD FRAMING. USE PARDEX USA APPROVED/QUALIFIED SEALANT AT COLOR TO MATCH EPS - SEE A1104, DETAILS & STRUCT.
- TYPICAL COMPOSITE WOOD WALL COVERING**
TREX - SPICED RUM 148 COMPOSITE WOOD SIDING ON 0.75"x1.85" TRIM BOARDS (PAINTED BLACK) ON CONTINUOUS BATTEN BOARDS (PAINTED BLACK) ON SMOOTH FACED WADING PANELS (PAINTED BLACK) ON 7'-0"FT FURRING STRIPS (HORIZONTALLY) WITH POLYISOCYANURATE RIGID INSULATION WITH COMMERICAL BUILDING WRAP ON 1/2" COX PLYWOOD ON METAL STUD FRAMING - SEE DETAILS & STRUCT.
- ALUM./GLASS EXTERIOR WINDOW SYSTEM**
KAWNEER 8500 PRE-FINISHED ALUMINUM FRAMES (COLOR: BLACK) W/ 1" CLEAR TEMPERED INSULATED GLASS PANELS - SEE SHT. A2 FOR ADDITIONAL INFORMATION
- FOLDING PANEL SYSTEM**
FRAME COLOR: BLACK MANUFACTURER: PANDA WINDOWS & DOORS MODEL: SERIES 80 ULTRA W/ MIN. 1" CLEAR INSULATED/TEMPERED DOUBLE PANE LOW-E GLASS - SEE SHT. A2 FOR ADDITIONAL INFORMATION
- TYPICAL MEMBRANE ROOF CONSTRUCTION**
FORWARD TPO 80 MIL WHITE MEMBRANE ROOFING SYSTEM TO UNDERSIDE OF COPING, ON POLYISOCYANURATE RIGID INSUL. (R-25) OVER CORR. MET. DECKING & STL. ROOF JOISTS W/ CONT. VAPOR BARRIER (TYP.) - SEE DETAILS & STRUCT.
- METAL SIDING WALL SYSTEM**
PAC-CLAD 12" FLUSH COLOR ZINC MET. PANELS WITH 4" WIDE CONTINUOUS FASTENER STRIPS WITH POLYISOCYANURATE RIGID INSULATION ON 1/2" COX PLYWOOD ON METAL STUD FRAMING - SEE DETAILS AND STRUCT. DRAWINGS
- PREFAB LOUVERED CANOPY**
STYLUS ARCHITECTURAL CANOPIES
FACIA OPTION: 12" SMOOTH FACE
BACK OPTION: 110" LOUVER
FINISH: TWO COAT FORM COLOR: BLACK - SEE PLANS & DETAILS - G.C. TO PROVIDE SUPPORT BLOCKING AS REQ'D.

NOTE:




G.C. TO COORDINATE FINAL SIZES AND LOCATIONS OF SIGNAGE AND AWNINGS WITH OWNER'S DESIGN/PERMIT/BUILD SIGNAGE & AWNING VENDOR. G.C. TO PROVIDE WALL BLOCKING AND/OR STRUCTURAL REINFORCEMENT AS REQUIRED BY THE OWNER'S DESIGN/PERMIT/BUILD SIGNAGE & AWNING VENDOR IN THE BASE BID AT NO ADDITIONAL CHARGE TO OWNER. THIS NOTE IS FOR GENERAL INFORMATION PURPOSES ONLY. BARKER NESTOR, INC. / ARCHITECT ASSUME NO RESPONSIBILITY WHATSOEVER FOR THE STRUCTURAL ADEQUACY (OR LACK THEREOF) OF THE WALL BLOCKING AND/OR STRUCTURAL REINFORCEMENT REQUIRED BY THE OWNER'S DESIGN/PERMIT/BUILD SIGNAGE & AWNING VENDOR TO PROPERLY SUPPORT THEIR WORK

AT ALL EXTERIOR PAINT LOCATIONS, G.C. SHALL VERIFY COLOR SELECTION W/ OWNER PRIOR TO PROCEEDING. G.C. SHALL PAINT A MOCK-UP OF EXTERIOR SELECTED PAINT COLORS ON THE BUILDING, FOR OWNER FINAL REVIEW, MINIMUM 60 S.F. FOR EACH SELECTED PAINT.

ALL EXTERIOR SIGNAGE TO BE DESIGN/PERMIT/ BUILD BY OTHERS. G.C. TO PROVIDE ELECTRICAL POWER AS PART OF THIS PERMIT SUBMITTAL.

FINAL DIMENSIONS FOR ALL ALUMINUM/GLASS STOREFRONT SYSTEMS TO BE VERIFIED ON FUTURE SHOP SUBMITTALS OR IN THE FIELD AFTER CONSTRUCTION

NOTE TO PERMIT PLAN REVIEWER: SIGNAGE/AWNING ARE NOT PART OF THIS PERMIT SET AND SHOWN ONLY FOR REFERENCE/BID.

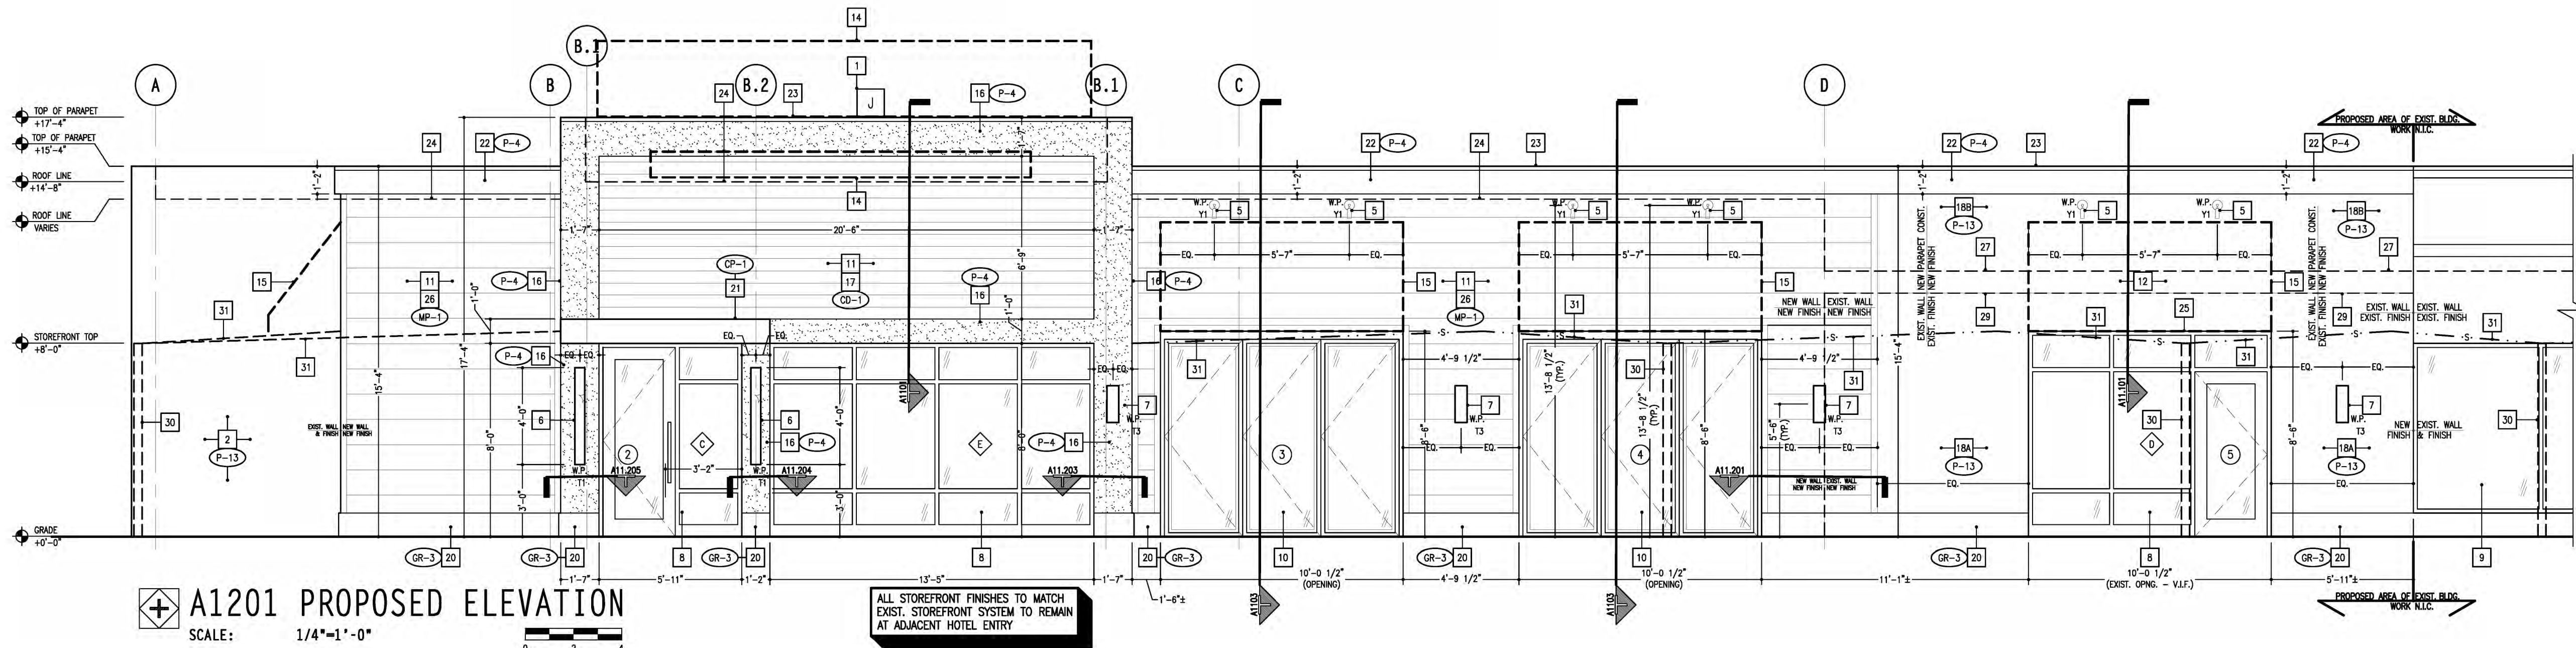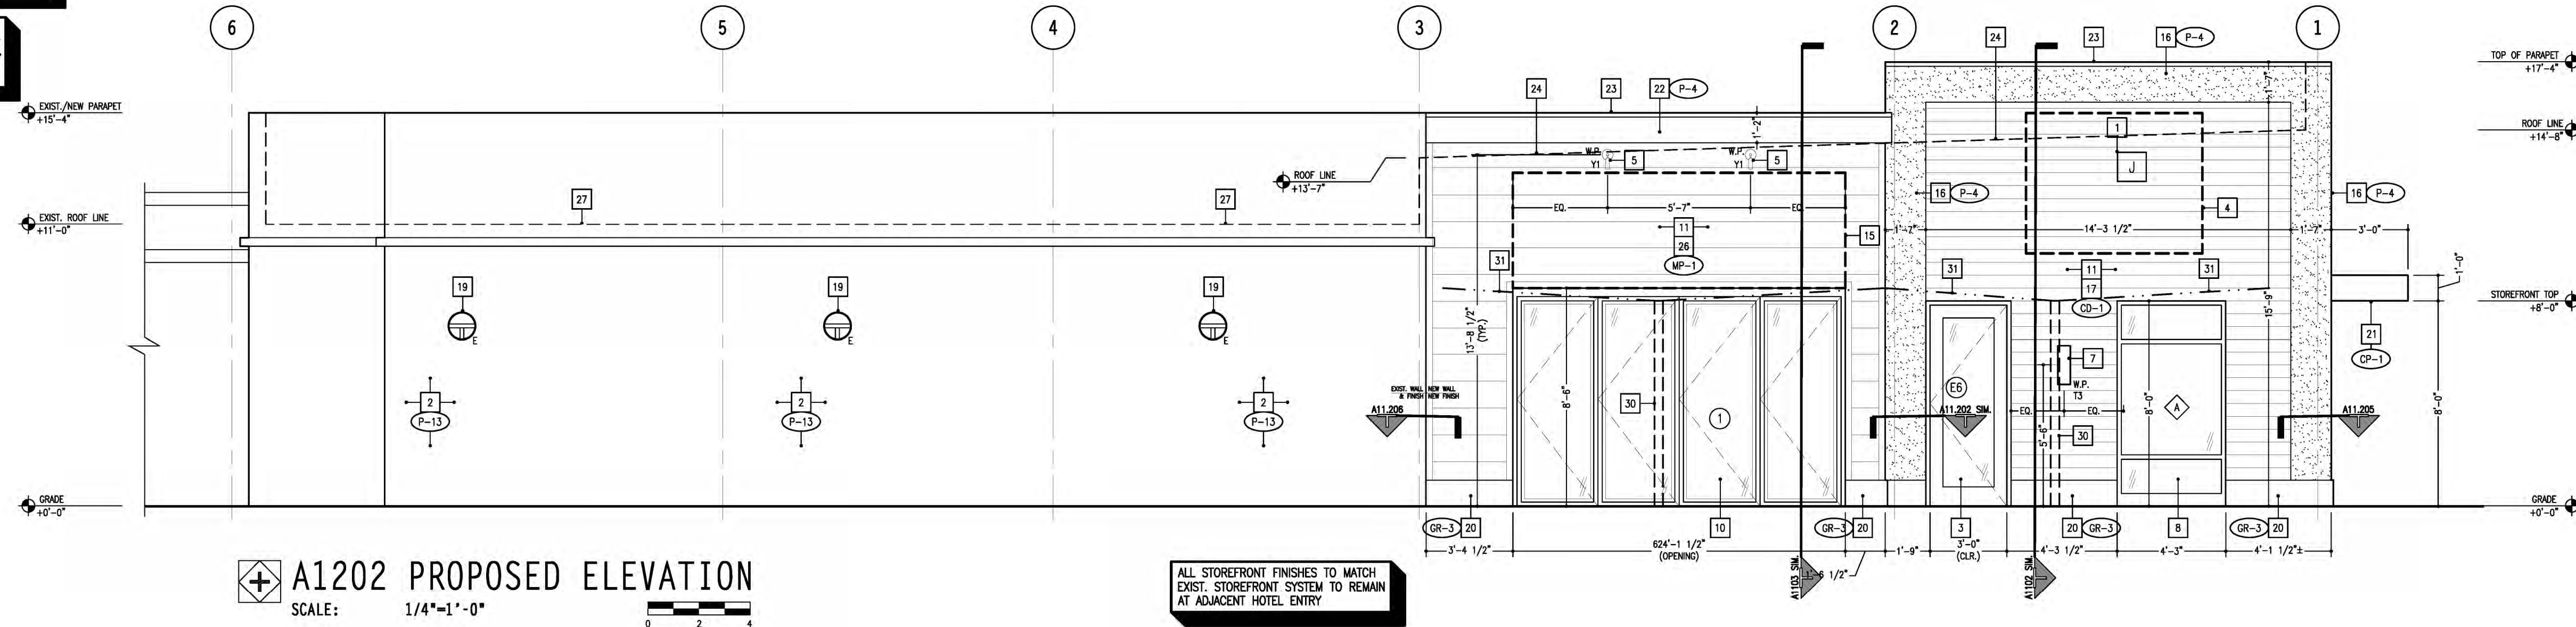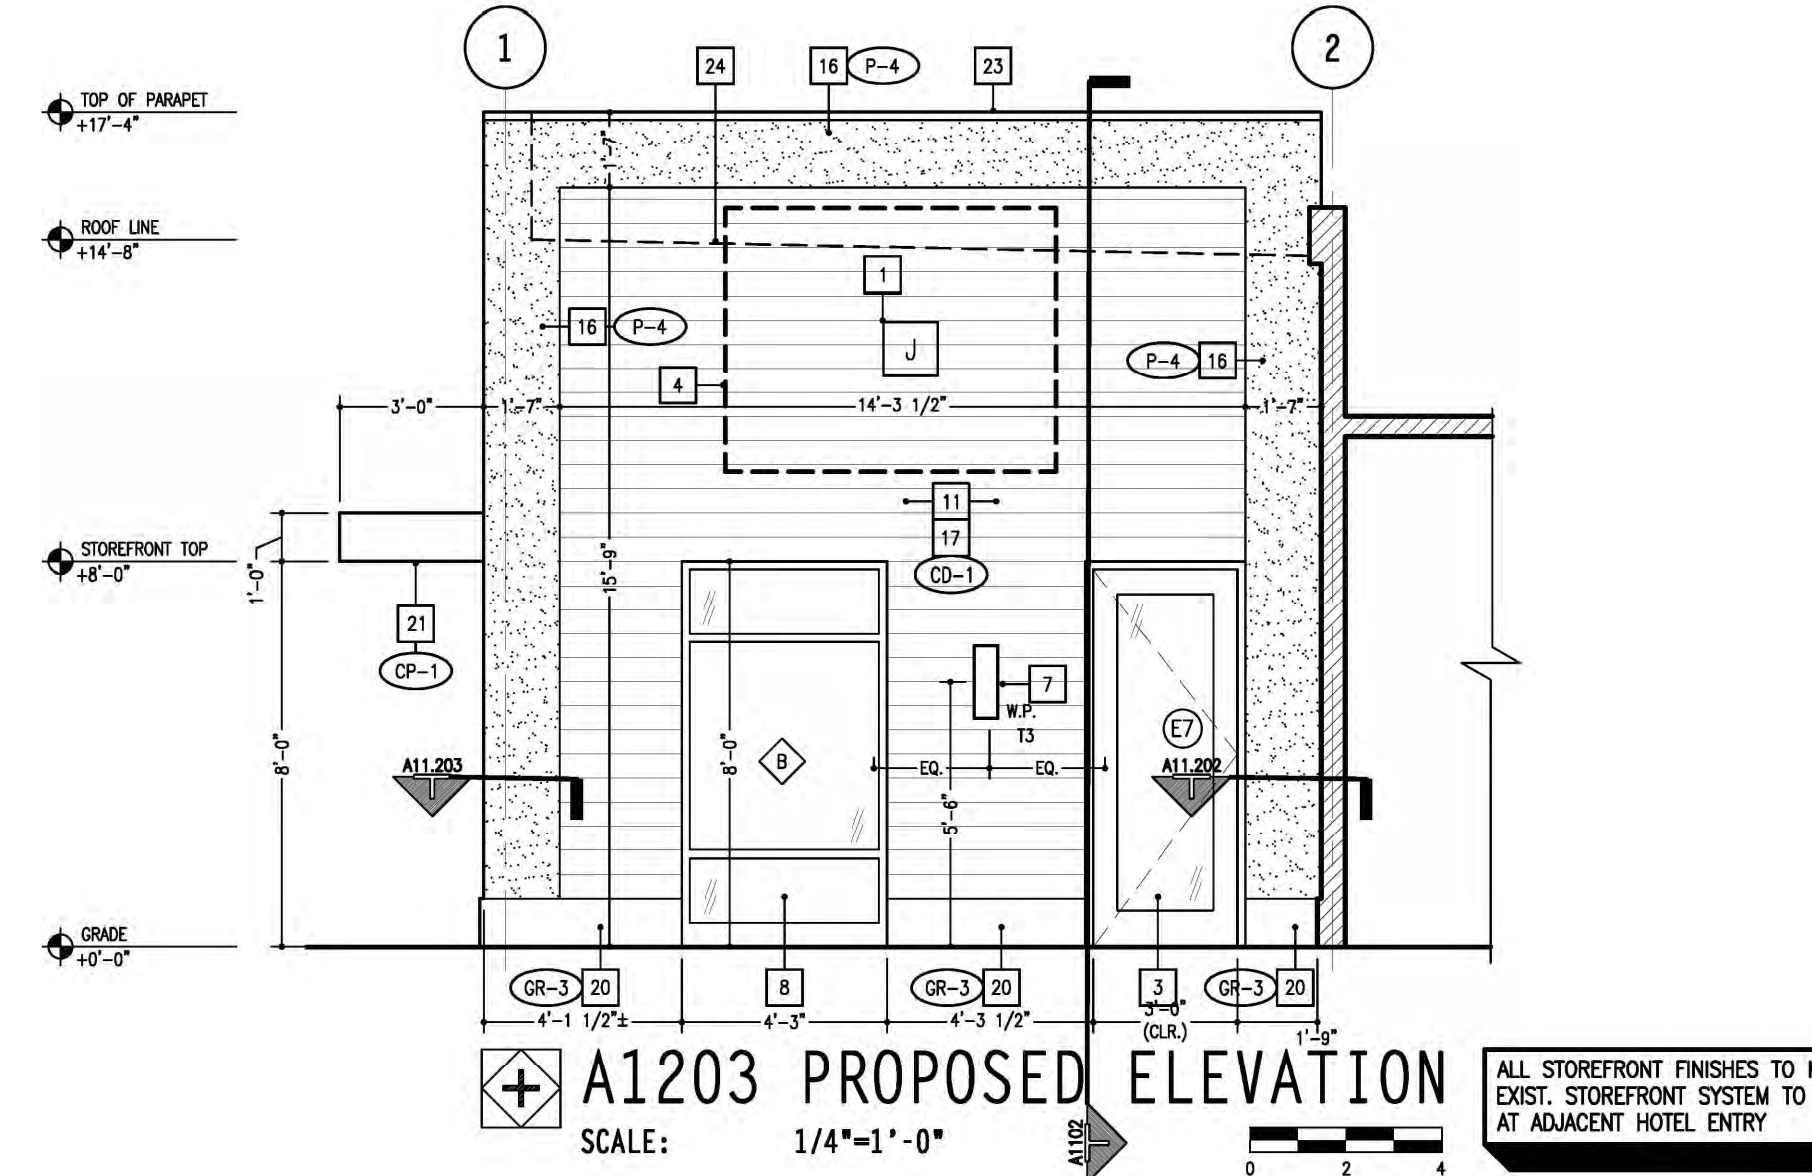

PROJECT NUMBER	15	ISSUE LINE	01 FEBRUARY 2018	ISSUE DESCRIPTION	ISSUED FOR STRUCTURAL ENGINEERING
FILE NAME	15	ISSUE LINE	12 FEBRUARY 2018	ISSUE DESCRIPTION	ISSUED FOR DEMOLITION PERMIT
DRAWN BY	15	ISSUE LINE	12 MARCH 2018	ISSUE DESCRIPTION	ISSUED FOR PERMIT, BID, & LL REVIEW
APPROVED					
DRAWING TITLE					
DRAWING SCALE					
DATE ISSUED					

+ b a r k e r / n e s t o r +
ARCHITECTURE + DESIGN
600 W. CEDAR ST.
CHICAGO, IL 60618
TEL: 847/753-1862
FAX: 847/753-1867

PROPOSED RESTAURANT DEVELOPMENT FOR:

RESTAURANT & BAR


701 GORDON DR., ST. LOUIS CITY, IA 51101

DATE ISSUED: 12 MARCH 2018

PROFESSIONAL SEAL:

SHEET NUMBER: **A12** OF 28


© 2018, BARKER NESTOR, INC. ALL RIGHTS RESERVED

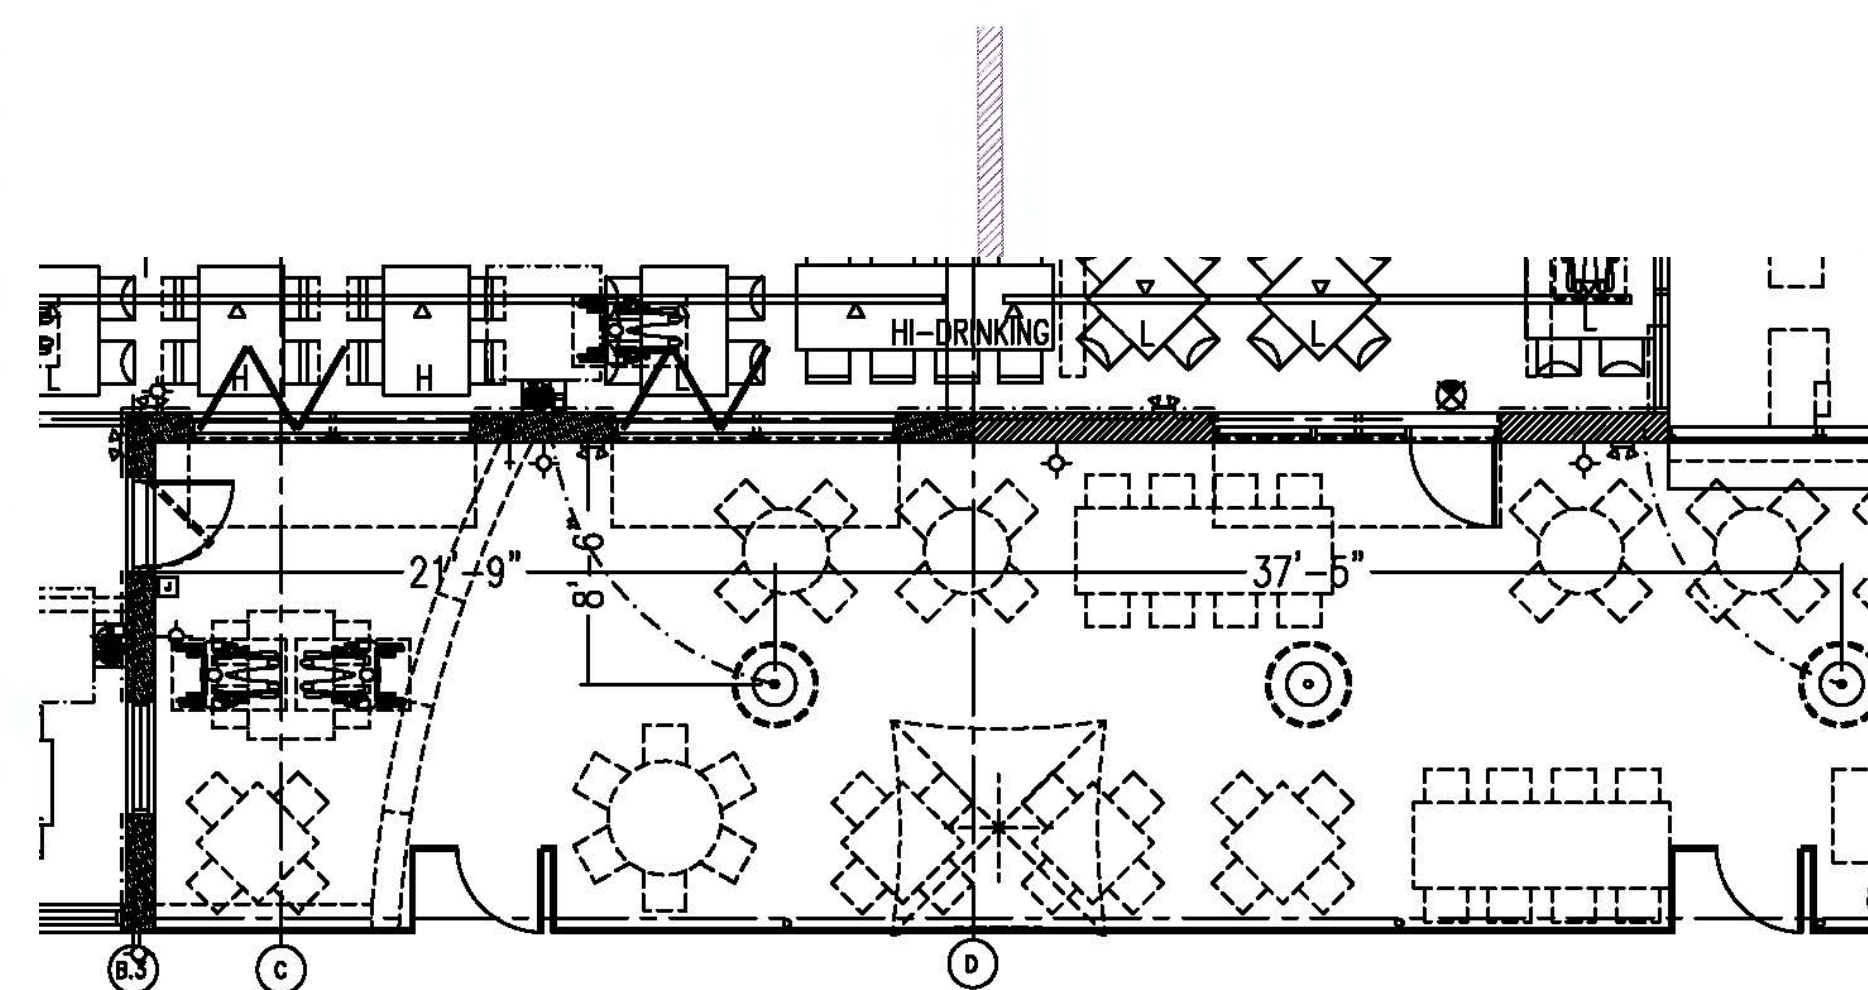

- # GENERAL NOTES
1. WELDING OR DRILLING OF STRUCTURAL MEMBERS IS NOT ALLOWED.
 2. PROVIDE SHUTOFF VALVES FOR ALL PIECES OF EQUIPMENT.
 3. PLUMBING CONTRACTOR SHALL MAKE ALLOWANCES FOR FINISHES. SEE ARCHITECTURAL DRAWINGS.
 4. ALL CONNECTIONS AND PIPES ARE 1/2" UNLESS OTHERWISE NOTED AND SHALL BE INSTALLED AT ROUGH-IN HEIGHTS COORDINATED WITH EQUIPMENT BEING SERVED.
 5. ALL PIPING IN DINING AND BAR AREA TO BE MOUNTED ON TRAPEZE RACKS BY P.C.
 6. ALL CONTRACTORS TO PROVIDE AS-BUILT REINFORCED DRAWINGS TO OWNERS AT THE COMPLETION OF EACH PROJECT.
 7. SEE PM#1 FOR SPECIFICATIONS.
 8. SEE P3 FOR DETAILS AND SCHEDULES.
 9. SEE P4 FOR DETAILS AND SCHEMATICS.
 10. ALL HOT WATER & COLD WATER PIPING SHALL BE INSULATED WITH 1" FIBERGLASS AND NON-COMBUSTIBLE UL RATED VAPOR BARRIER JACKET.
 11. PROVIDE AIR HAMMER ARRESTORS AT GROUPS OF FIXTURES & FOR APPLIANCES W/ SOLENOID VALVES.
 12. SEE BACKFLOW PREVENTOR SCHEDULE ON SHEET P3 FOR POTABLE WATER SYSTEM PROTECTION REQUIREMENTS.
 13. MAINTAIN ALL EXISTING FIRE RATINGS FOR PENETRATIONS THRU RATED STRUCTURES WITH THE APPROPRIATE FIRE STOPPING MATERIALS.

DO NOT SCALE FROM DRAWINGS. REFER TO ARCHITECTURAL FFE PLAN & COORDINATE EQUIPMENT LOCATIONS IN FIELD WITH MILLWORK. VERIFY CURRENT EQUIPMENT REQUIREMENTS (CONNECTION TYPE, HEIGHTS, ETC.) WITH EQUIPMENT VENDOR.

SCALE: 3/16"=1'-0"

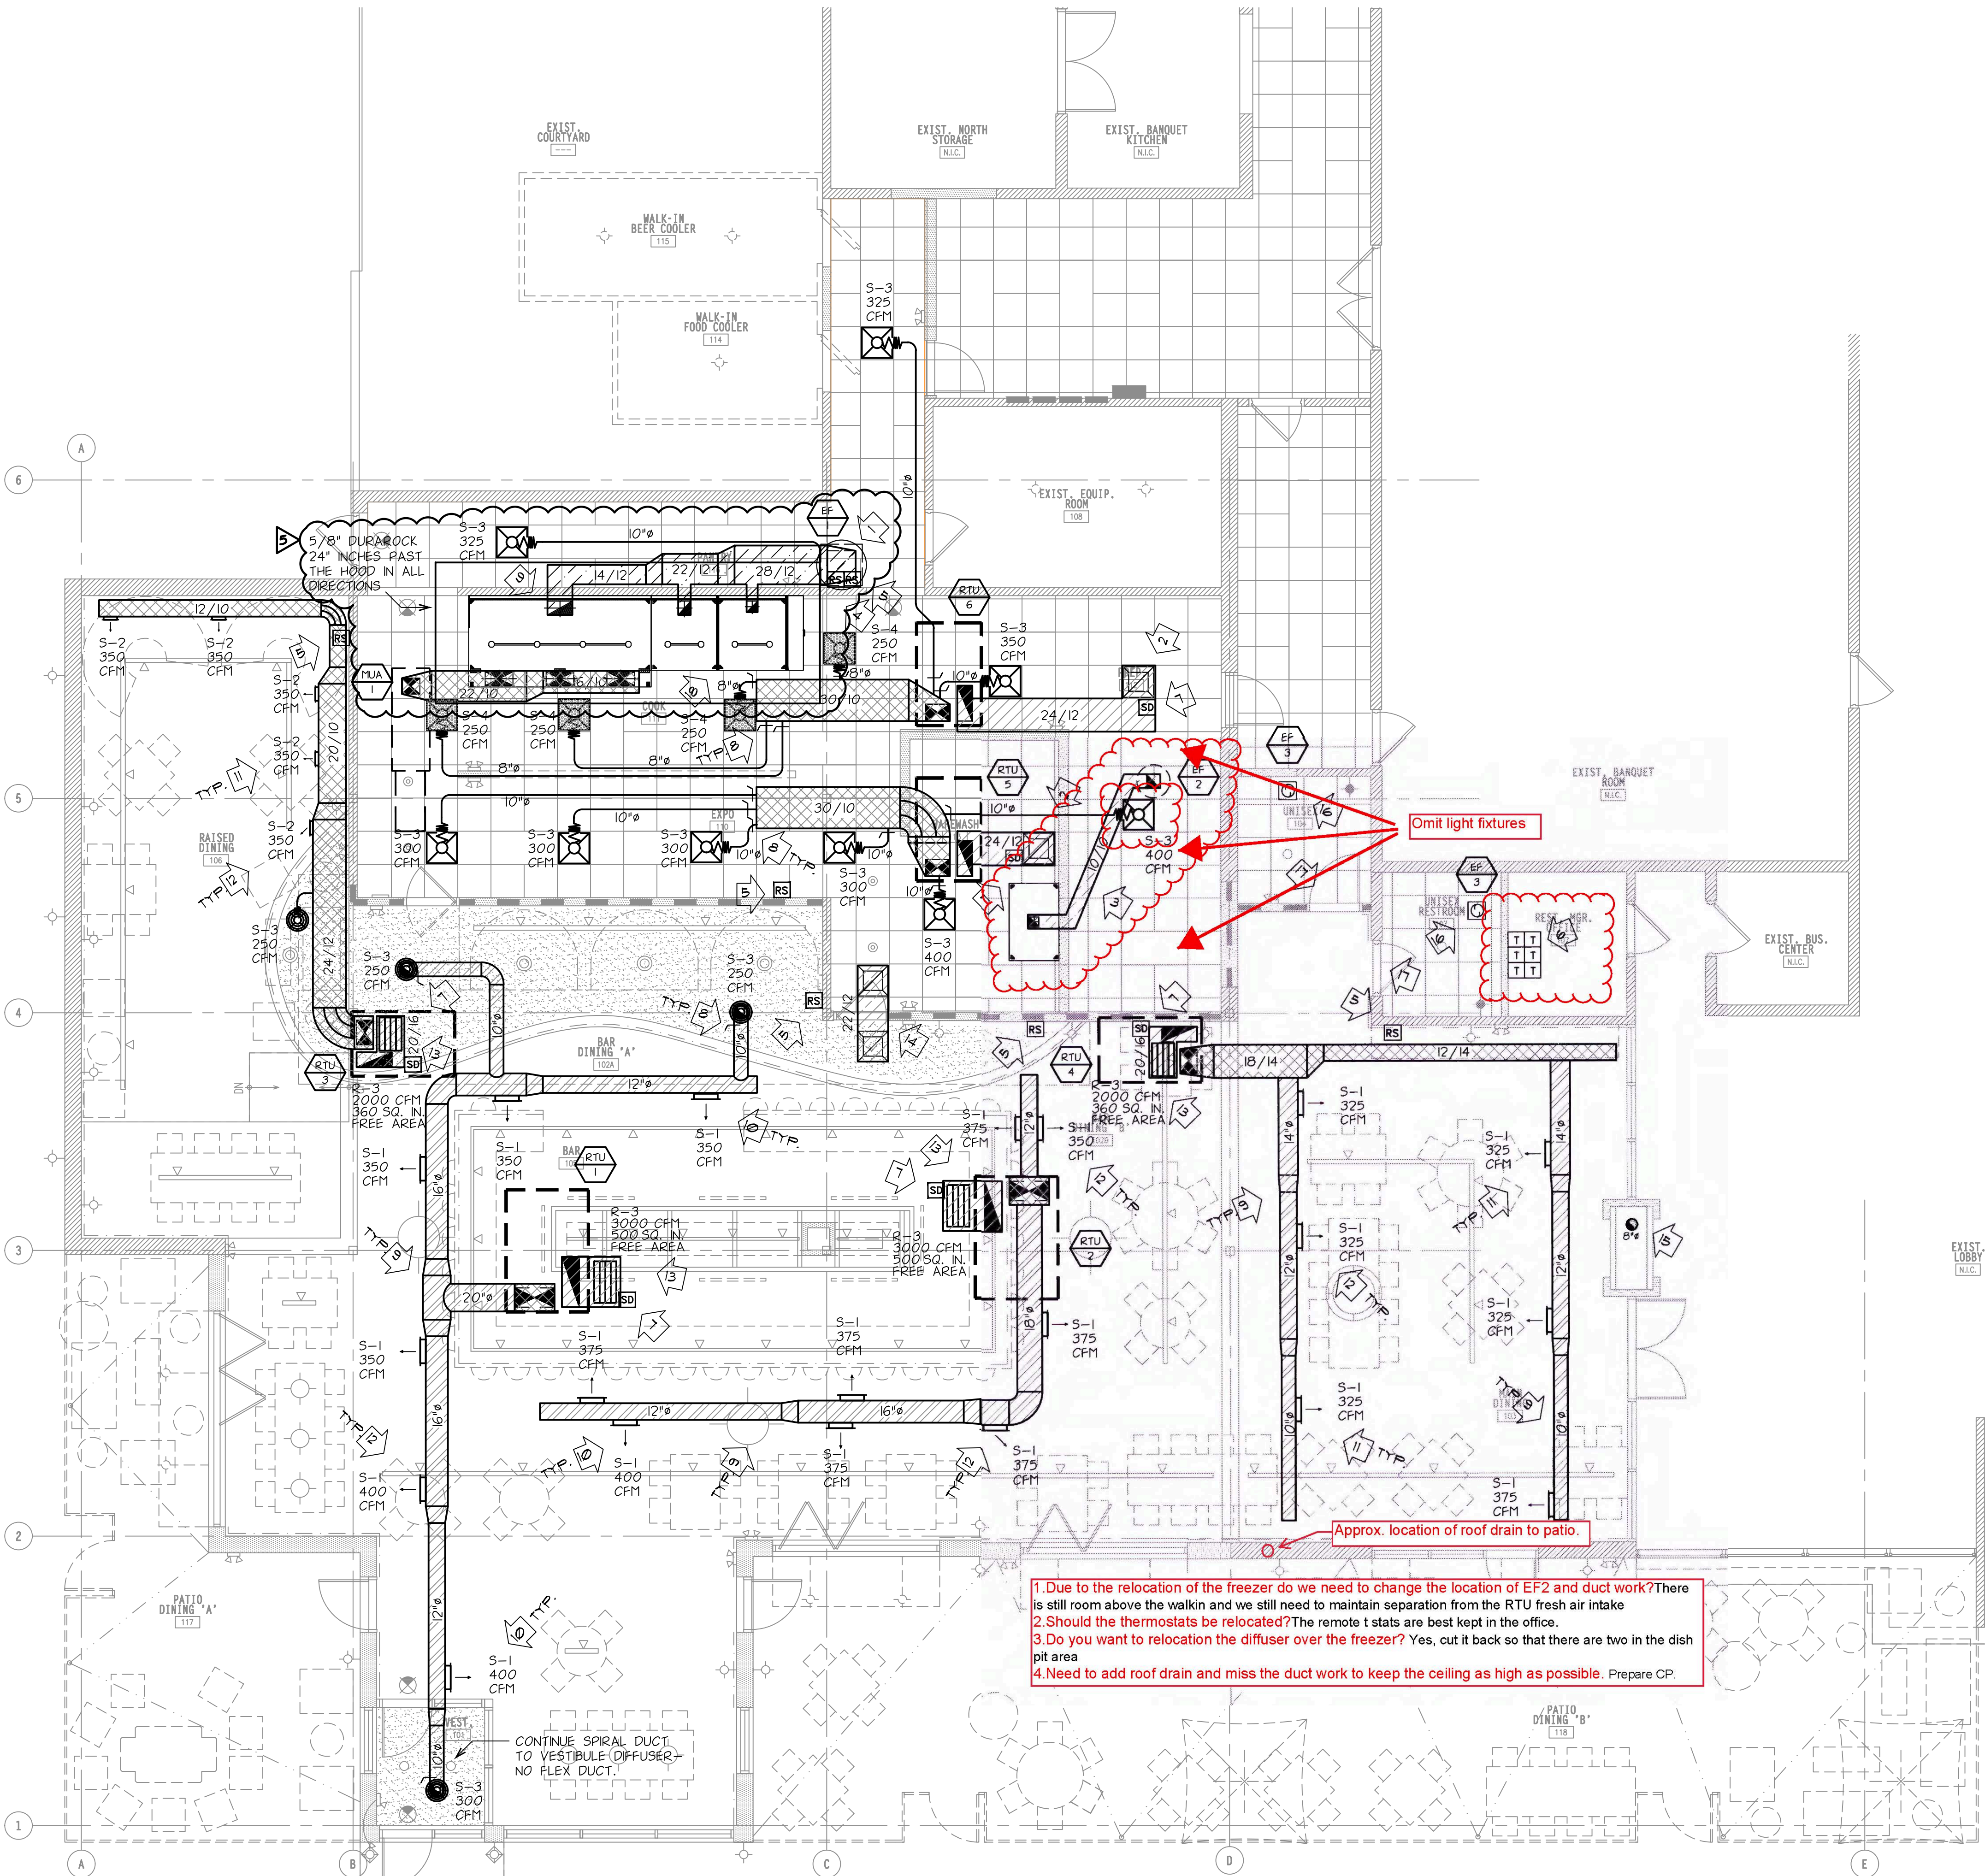

M101 HVAC PLAN
SCALE: 3/16"=1'-0"

CONSTRUCTION NOTES

1. PROVIDE 28/12 GREASE DUCT UP TO EF-1 ON ROOF ABOVE. PROVIDE A MIN. 1/4" PER FOOT OF SLOPE. INSTALL DUCT CLEANING ACCESS PANELS EVERY 20' AND AT ALL DIRECTION CHANGES. CONSTRUCT GREASE DUCT TO PROVIDE BALANCE EXHAUST FLOW FROM EACH HOOD COLLAR TO THE FAN. VERIFY DUCT ROUTE PRIOR TO CONSTRUCTING DUCT. COORDINATE ALL WORK WITH G.C. AND LANDLORD.
2. EGG CRATE RETURN GRILLE - VOLUME VARIES DEPENDING ON OCCUPIED OR UNOCCUPIED OPERATION.
3. PROVIDE 10/10 WELDED STAINLESS CONDENSATE DUCT TO EF-2 ON ROOF ABOVE. PROVIDE ALTERNATE PRICE FOR PVC OR PCD COATED GALVANIZED DUCT WITH WATER TIGHT SEALED JOINTS AND DRAIN PAN AT BOTTOM OF DROP. COORDINATE ALL WORK INCLUDING ROUTE AND LOCATION WITH G.C. AND LANDLORD. VERIFY THAT EXHAUST OUTLET IS A MIN. 10' FROM ALL FRESH AIR INTAKES PRIOR TO BID.
4. INSTALL ROOM TEMPERATURE SENSOR BESIDE KITCHEN HVAC UNIT REMOTE SENSOR. SENSOR TO BE WIRED TO THE HOOD STARTER PANEL AS INDICATED ON SHEET M4. COORDINATE WORK WITH G.C.
5. REMOTE SENSOR FOR HVAC CONTROLS - FINAL CONNECTIONS BY MECHANICAL CONTR. - CONDUIT AND WIRING BY ELECTRICAL CONTRACTOR. TYPICAL ALL SYSTEMS. CENTRAL CONTROLS IN OFFICE. VERIFY LOCATION. LOCATE SENSORS IN RETURN AIR HOUSING OR MOUNT ON WALL AT 6'-0" A.F.F. - COORDINATE WITH EQUIPMENT AND FIXTURE LOCATIONS. DIFFUSER AND SENSOR LOCATIONS CANNOT BE CHANGED WITHOUT PRIOR APPROVAL FROM THE CONSULTING ENGINEER.
6. COORDINATE THERMOSTAT AND TIME CLOCK LOCATIONS W/ARCH. NETWORK, ETC. PROVIDE SECURITY COVER. CONTRACTOR TO SEAL WALL PENETRATIONS AT ALL THERMOSTATS AND SENSORS.
7. MOUNT FIRE / SMOKE DETECTORS IN THE RETURN HOUSING IN AN ACCESSIBLE AREA. TYPICAL ALL UNITS.
8. PROVIDE VOLUME DAMPERS ON ALL BRANCHES, ALL SYSTEMS - TYPICAL.
9. DINING AND BAR AREA TO HAVE EXPOSED DOUBLE WALL INSULATED SPIRAL DUCT WORK. SEE ARCHITECTURAL REFLECTED CEILING AND ELEVATIONS FOR DUCT MOUNTING LOCATION. PREP ALL DUCTWORK FOR PAINT, COORDINATE ALL WORK WITH G.C. AND OWNER.
10. DINING ROOM DIFFUSERS IN RAISED ROOF AREA TO BE SET AT 45 DEGREE ANGLE UNLESS OTHERWISE NOTED. - TYPICAL.
11. DINING ROOM DIFFUSERS IN LOWER ROOF AREAS TO BE SET HORIZONTALLY UNLESS OTHERWISE NOTED. - TYPICAL.
12. H.C. TO ADJUST THE DOUBLE DEFLECTION DIFFUSER BLADES ON ALL DIFFUSERS TO PROVIDE PROPER SPACE COMFORT AND MINIMIZE DRAFTS. TYPICAL.
13. RETURN GRILLES - VOLUMES VARY DEPENDING ON OCCUPIED OR UNOCCUPIED OPERATION. INSTALL ACOUSTIC DUCT LINER AND CONSTRUCT RETURN PLUMB TO ELIMINATE DIRECT LINE OF SIGHT FROM GRILLE TO FAN. MOUNT GRILLES ON TOP SIDE OF DUCT. COORDINATE STYLE AND COLOR WITH ARCHITECT.
14. 22X12 TRANSFER DUCT. R-1 TRANSFER GRILLES TO PROVIDE MINIMUM 275 SQ IN FREE AREA EACH. INSTALL ACOUSTIC DUCT LINER. MOUNT DINING-SIDE GRILLE ON UNDERSIDE OF SOFFIT.
15. CONTRACTOR TO INSTALL PREPLACE FLUE COMPLETE PER MANUFACTURER'S INSTRUCTIONS. COORDINATE ROUTE AND INSTALL WITH LANDLORD AND G.C. MAINTAIN MINIMUM 10' CLEARANCE FROM ALL FRESH AIR INTAKES.
16. PROVIDE 6" DUCT FROM EF-3 RESTROOM FANS TO GOOSENECK ON ROOF. MAINTAIN MINIMUM 10' CLEARANCE FROM ALL FRESH AIR INTAKES.
17. UNDERCUT DOOR.
18. RIGHT SIDE FULL END PANELS ON HOODS 2&3. SEE HOOD DRAWINGS.

19. CUT NEW DUCT COLLARS INTO BACK VERTICAL SURFACE OF HOOD. REMOVE AND REINSTALL COLLAR DAMPERS ON THE INSIDE OF THE HOOD. GREASE DUCT TO RUN ALONG THE WALL AT THE BACK SIDE OF THE HOOD THROUGH WALL OPENINGS TO THE NEW COLLARS. GREASE DUCT TO RUN UP TO EF-1 ON ROOF OUTSIDE OF THE DURA-ROCK FIRE PROOFING.

GENERAL NOTES

1. DUCTS ARE SIZED FOR FREE AREA. DIMENSIONS AND LOCATIONS CAN BE CHANGED AS LONG AS VELOCITIES AND PRESSURE DROPS ARE MAINTAINED.
2. DUCT SIZING AS FOLLOWS: FIRST NUMBER IS FOR SIDE SHOWN - SECOND NUMBER IS FOR SIDE NOT SHOWN. RATIO SHALL NOT EXCEED 15. INSTALL EXTERIOR INSULATION ON SUPPLY & RETURN. INSTALL ALL DUCT PER '85 SHAGNA STANDARDS.
3. LOCATE ALL EXHAUST OUTLETS TO MAINTAIN A MINIMUM 10'-0" FROM ALL OUTSIDE AIR INTAKES.
4. WELDING OR DRILLING OF STRUCTURAL MEMBERS IS NOT ALLOWED.
5. SEE M2 FOR HVAC EQUIPMENT SCHEDULES.
6. SEE M2 FOR SYMBOLS.
7. ALL CONTRACTORS TO PROVIDE AS BUILT REDLINED DRAWINGS TO THE OWNER. AT THE COMPLETION OF EACH PROJECT.
8. H.C. TO COORDINATE ALL EXTERIOR WORK WITH LANDLORD CONTRACTOR PRIOR TO BID. COORDINATE WORK COST WITH G.C.

DO NOT SCALE FROM DRAWINGS. REFER TO ARCHITECTURAL FFE PLAN & COORDINATE EQUIPMENT LOCATIONS IN FIELD WITH MILLWORK. VERIFY CURRENT EQUIPMENT REQUIREMENTS (CONNECTION TYPE, HEIGHTS, ETC.) WITH EQUIPMENT VENDOR.

PROJECT NUMBER:	15801	ISSUE DATE:	12 MARCH 2018	ISSUE DESCRIPTION:	ISSUED FOR REVIEW	REVISION:	1
FILE NAME:	BLOTTING		03 APRIL 2018		SUPPLEMENTAL PLAN		2
DRAWN BY:	CPC		13 APRIL 2018		PERMIT COMMENTS		3
APPROVED:	JIG		24 APRIL 2018		OWNER CHANGES		4
DRAWING TITLE:	HVAC PLAN		24 APRIL 2018		FIELD CHANGES		5
DRAWING SCALE:	AS SHOWN		07 AUGUST 2018		ISSUED FOR FIELD CONDITIONS		
DATE ISSUED:	AS SHOWN						

PROPOSED RESTAURANT DEVELOPMENT FOR:

RESTAURANT & BAR

701 GORDON DR. SIOUX CITY, IA 51101

PROJECT NUMBER: 15801

FILE NAME: BLOTTING

DRAWN BY: CPC

APPROVED: JIG

DRAWING TITLE: HVAC PLAN

DRAWING SCALE: AS SHOWN


DATE ISSUED: AS SHOWN

PROFESSIONAL SEAL:

SHEET NUMBER:

M1 OF 15

© 2018, ALL RIGHTS RESERVED

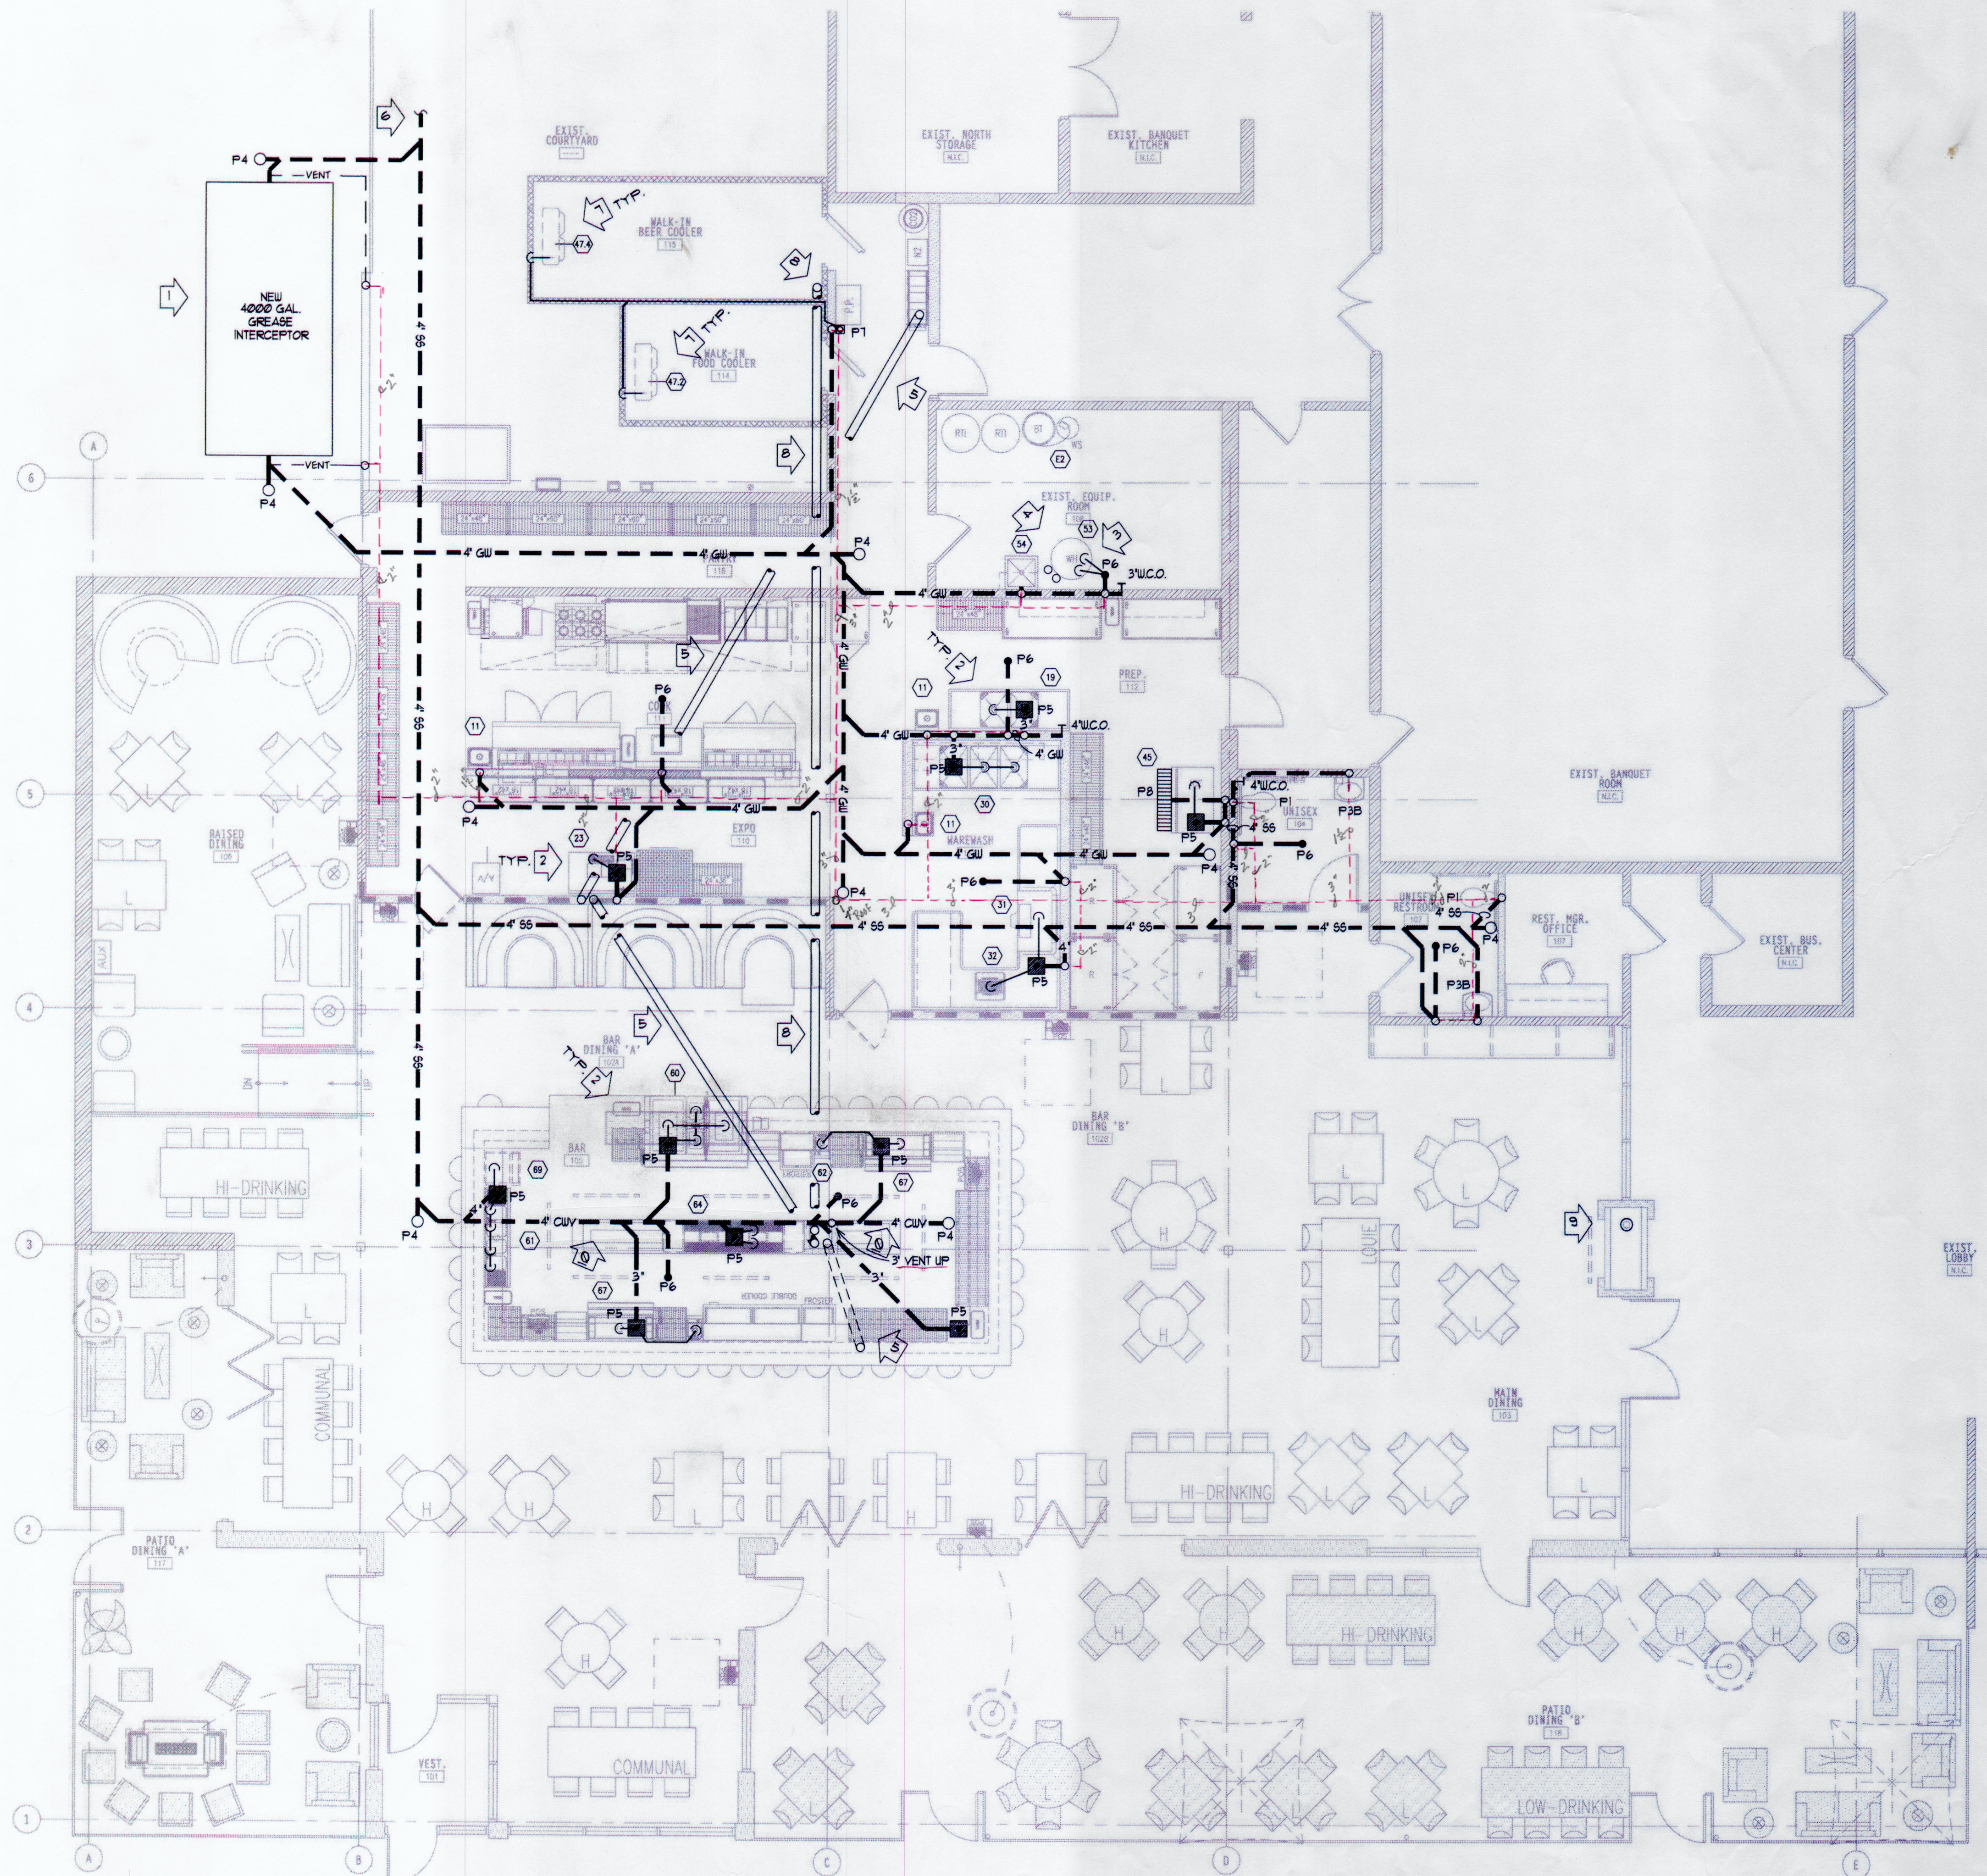

P101 PLUMBING WASTE & VENT PLAN
SCALE: 3/16"=1'-0"

CONSTRUCTION NOTES

1. PROVIDE NEW 4000 GALLON GREASE INTERCEPTOR. INSTALLED AND VENTED PER LOCAL CODE. CONTRACTOR TO VERIFY EXISTING SEWER LOCATION SIZE AND INVERTS. FIELD VERIFY EXISTING CONDITIONS PRIOR TO BD.
2. INDIRECTLY WASTED DRAIN LINES SHALL BE TYPE 1" HARD COPPER OR SCH40 PVC (IF APPROVED MATERIAL) AND PROVIDED W/ AIR GAP. WRAP EVERYTHING W/ RUBBITEX INCLUDING PIPING FOR EQUIPMENT INSTALLED BY OTHERS. INSTALL INDIRECT WASTE LINES SUCH THAT EQUIPMENT CAN BE REMOVED FROM PLACE FOR CLEANING, REPLACEMENT, ETC.
3. T & P RELIEF(S) TO BE PIPED TO INDIRECT WASTE RECEPTOR WITH AIR GAP. PROVIDE 2" DEEP, INDIRECTLY WASTED GALVANIZED METAL DRAIN PAN UNDER WATER HEATER. PIPE WATER SOFTENER DRAIN LINES TO RECEPTOR VIA AIR GAP. FIELD VERIFY EXISTING CONDITIONS PRIOR TO BD.
4. INSTALL FLUE & VENT FOR WATER HEATER COMPLETE. SEE DETAIL ON SHEET P3. MAINTAIN MIN. 10" FROM ALL EXISTING AND NEW FRESH AIR INTAKES. MINIMIZE THE USE OF 90 & 45 DEG. ELLS IN ORDER TO INSTALL WITHIN MANUFACTURER'S MAXIMUM LENGTH CRITERIA.
5. 6" PVC INSULATED ELECTRICAL CONDUIT FOR POP LINES OVERHEAD FROM BAG-IN-BOX TO SODA DISPENSER AND OVERHEAD TO THE BAR ISLAND TRANSITIONING UNDERGROUND TO BAR DE WALL. COORDINATE ROUTE WITH EXISTING STRUCTURE AND OTHER TRADES & TERMINATION POINTS WITH OWNER.
6. CONNECT TO EXISTING SANITARY SEWER. FIELD VERIFY EXACT SIZE, INVERT AND LOCATION OF CONNECTION PRIOR TO BD. COORDINATE ROUTES AND CONNECTIONS WITH ACTUAL STRUCTURAL CONDITIONS. HYDRO-JET CLEAN EXISTING SEWER PIPING. PROVIDE VIDEO OF CLEANED SYSTEM TO OWNER. FIELD VERIFY EXISTING CONDITIONS PRIOR TO BD.
7. PLBC. CONTR. TO RUN DRAIN LINES FROM ALL REFRIGERATED UNITS WITH FITTED WASTES TO INDIRECT WASTE RECEPTOR W/ AIR GAP. WALK-IN COOLERS AND FREEZERS SHALL HAVE 1/4" MINIMUM VERTICAL FALL PER 12" OF HORIZONTAL RUN. USE TYPE 1" 3/4" COPPER WITH UNIONS AT COLS. CONDENSATE LINES SHALL BE INSULATED AND WRAPPED WITH ELECTRICALLY HEATED TAPE (INSIDE) UNIT AND INDIRECTLY WASTED OUTSIDE.
8. 6" PVC INSULATED ELECTRICAL CONDUITS FOR BEER LINES OVERHEAD FROM WALK-IN BEER COOLER TO BAR ISLAND. COORDINATE ROUTE WITH EXISTING STRUCTURE AND OTHER TRADES & TERMINATION POINTS WITH OWNER.
9. CONTRACTOR TO INSTALL FIREPLACE FLUE COMPLETE PER MANUFACTURER'S INSTRUCTIONS. COORDINATE INSTALL WITH LANDLORD AND G.C. MAINTAIN MIN. 10" CLEARANCE FROM ALL FRESH AIR INTAKES.
10. INSTALL COMBINATION WASTE & VENT PER LOCAL PLUMBING CODE REQUIREMENTS.


GENERAL NOTES

1. WELDING OR DRILLING OF STRUCTURAL MEMBERS IS NOT ALLOWED.
2. PLUMBING ROUGH-IN WORK AND FINAL CONNECTIONS TO ALL FOOD SERVICE EQUIPMENT AND FIXTURES SHALL BE BY THE PLUMBING CONTRACTOR.
3. SEE P101 FOR SPECIFICATIONS & EQI FOR EQUIPMENT SPECS.
4. SEE P3 FOR DETAILS AND SCHEDULES.
5. SEE P4 FOR DETAILS AND SCHEMATICS.
6. ALL WALL MOUNTED CLEANOUTS TO HAVE STAINLESS STEEL COVERS.
7. ALL WASTE PIPING SHALL BE 2" UNLESS NOTED OTHERWISE.
8. ALL CONTRACTORS TO PROVIDE AS BUILT REDLINED DRAWINGS TO OWNERS AT THE COMPLETION OF EACH PROJECT.
9. CONDENSATE PIPING ABOVE CEILING SHALL BE INSULATED WITH 1" GLASS FIBER WITH NON-COMBUSTIBLE UL RATED VAPOR BARRIER JACKET.
10. MAINTAIN ALL EXISTING FIRE RATINGS FOR PENETRATIONS THRU RATED STRUCTURES WITH THE APPROPRIATE FIRE STOPPING MATERIALS.
11. PROVIDE SHUTOFF VALVES FOR ALL PIECES OF EQUIPMENT.
12. PLUMBING CONTRACTOR SHALL MAKE ALLOWANCES FOR FINISHES. SEE ARCHITECTURAL DRAWINGS.
13. ALL CONNECTIONS AND PIPE ARE 1/2" UNLESS OTHERWISE NOTED AND SHALL BE INSTALLED AT ROUGH-IN HEIGHTS COORDINATED WITH EQUIPMENT BEING SERVED.
14. ALL HOT WATER & COLD WATER PIPING SHALL BE INSULATED WITH 1" FIBERGLASS AND NON-COMBUSTIBLE UL RATED VAPOR BARRIER JACKET.

DO NOT SCALE FROM DRAWINGS. REFER TO ARCHITECTURAL FFE PLAN & COORDINATE EQUIPMENT LOCATIONS IN FIELD WITH MILLWORK. VERIFY CURRENT EQUIPMENT REQUIREMENTS (CONNECTION TYPE, HEIGHTS, ETC.) WITH EQUIPMENT VENDOR.

PROPOSED RESTAURANT DEVELOPMENT FOR:		PROJECT NUMBER:		PROFESSIONAL SEAL:	
RESTAURANT & BAR		188.01		JOSEPH S. GABRIEL 13814	
701 GORDON DR. ST. LOUIS CITY, IA 5101		FILE NAME: BLDG.DWG		DATE ISSUED:	
		DRAWN BY: CPC		SHEET NUMBER:	
		APPROVED: JC		P1 OF 15	
		DRAWING TITLE: SEWER/VENT PLAN			
		DRAWING SCALE: AS SHOWN			
		DATE ISSUED: AS SHOWN			

© 2018, ALL RIGHTS RESERVED

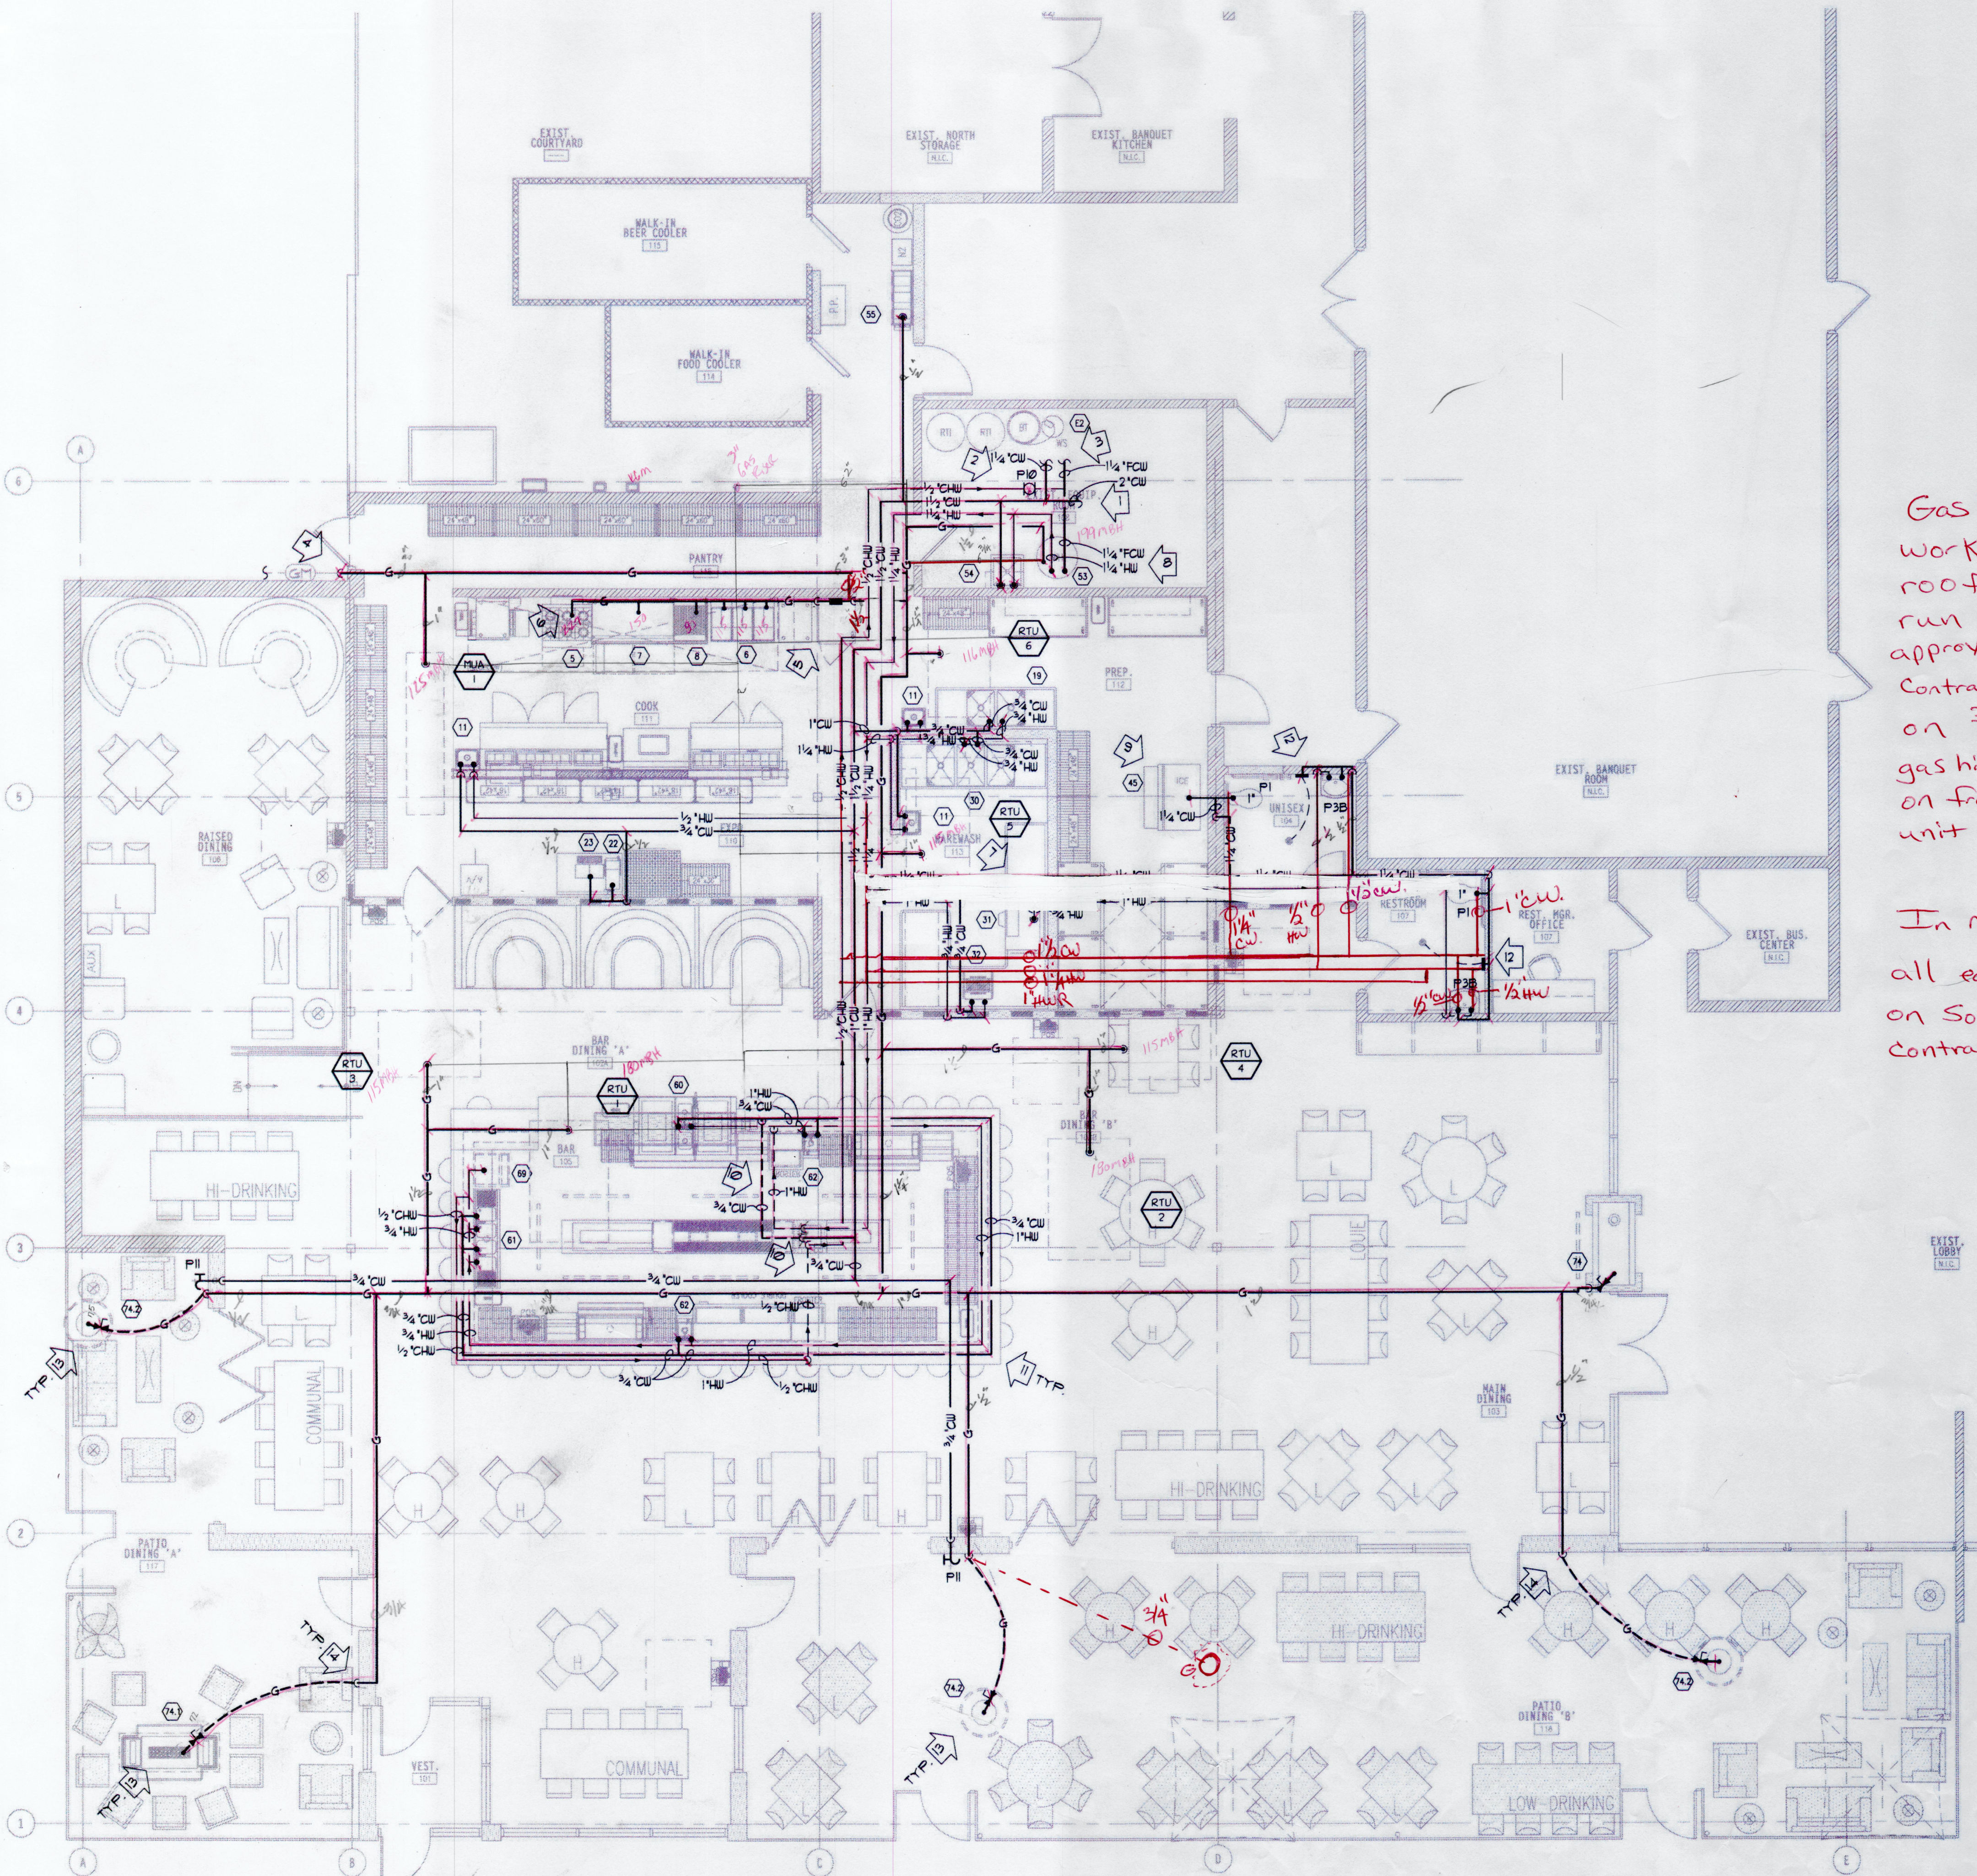

Gas line is worked per plan roof top Gas was run on roof per approval of General Contractor added on 3/4\"/>

In Mechanical Room all equipment is located on South wall per General Contractor and owner

CONSTRUCTION NOTES

1. CONNECT TO EXISTING METERED 2\"/>

GENERAL NOTES

1. WELDING OR DRILLING OF STRUCTURAL MEMBERS IS NOT ALLOWED.
2. PROVIDE SHUTOFF VALVES FOR ALL PIECES OF EQUIPMENT.
3. PLUMBING CONTRACTOR SHALL MAKE ALLOWANCES FOR FINISHES. SEE ARCHITECTURAL DRAWINGS.
4. ALL CONNECTIONS AND PIPE ARE 1/2\"/>

DO NOT SCALE FROM DRAWINGS. REFER TO ARCHITECTURAL FFE PLAN & COORDINATE EQUIPMENT LOCATIONS IN FIELD WITH MILLWORK. VERIFY CURRENT EQUIPMENT REQUIREMENTS (CONNECTION TYPE, HEIGHTS, ETC.) WITH EQUIPMENT VENDOR.

P201 PLUMBING WATER & GAS PLAN
SCALE: 3/16\"/>

PROJECT NUMBER: 18801		ISSUE DATE: 01 FEBRUARY 2018		ISSUE DESCRIPTION: ISSUED FOR STRUCTURAL ENGINEERING		REVISION:	
FILE NAME: BLDG2.DWG		ISSUE DATE: 12 FEBRUARY 2018		ISSUE DESCRIPTION: ISSUED FOR DEMOLITION PERMIT			
DRAWN BY: CPC		ISSUE DATE: 12 MARCH 2018		ISSUE DESCRIPTION: ISSUED FOR PERMIT, BLD. & L.L.			
APPROVED: JGC				REVIEW:			
DRAWING TITLE: WATER PLAN							
DRAWING SCALE: AS SHOWN							
DATE ISSUED: AS SHOWN							

RESTAURANT & BAR


701 GORDON DR., ST. LOUIS CITY, IA 51101

PROFESSIONAL SEAL:

JOSEPH S. GABRIEL
13814
IOWA

SHEET NUMBER: **P2** OF 15

© 2018, ALL RIGHTS RESERVED

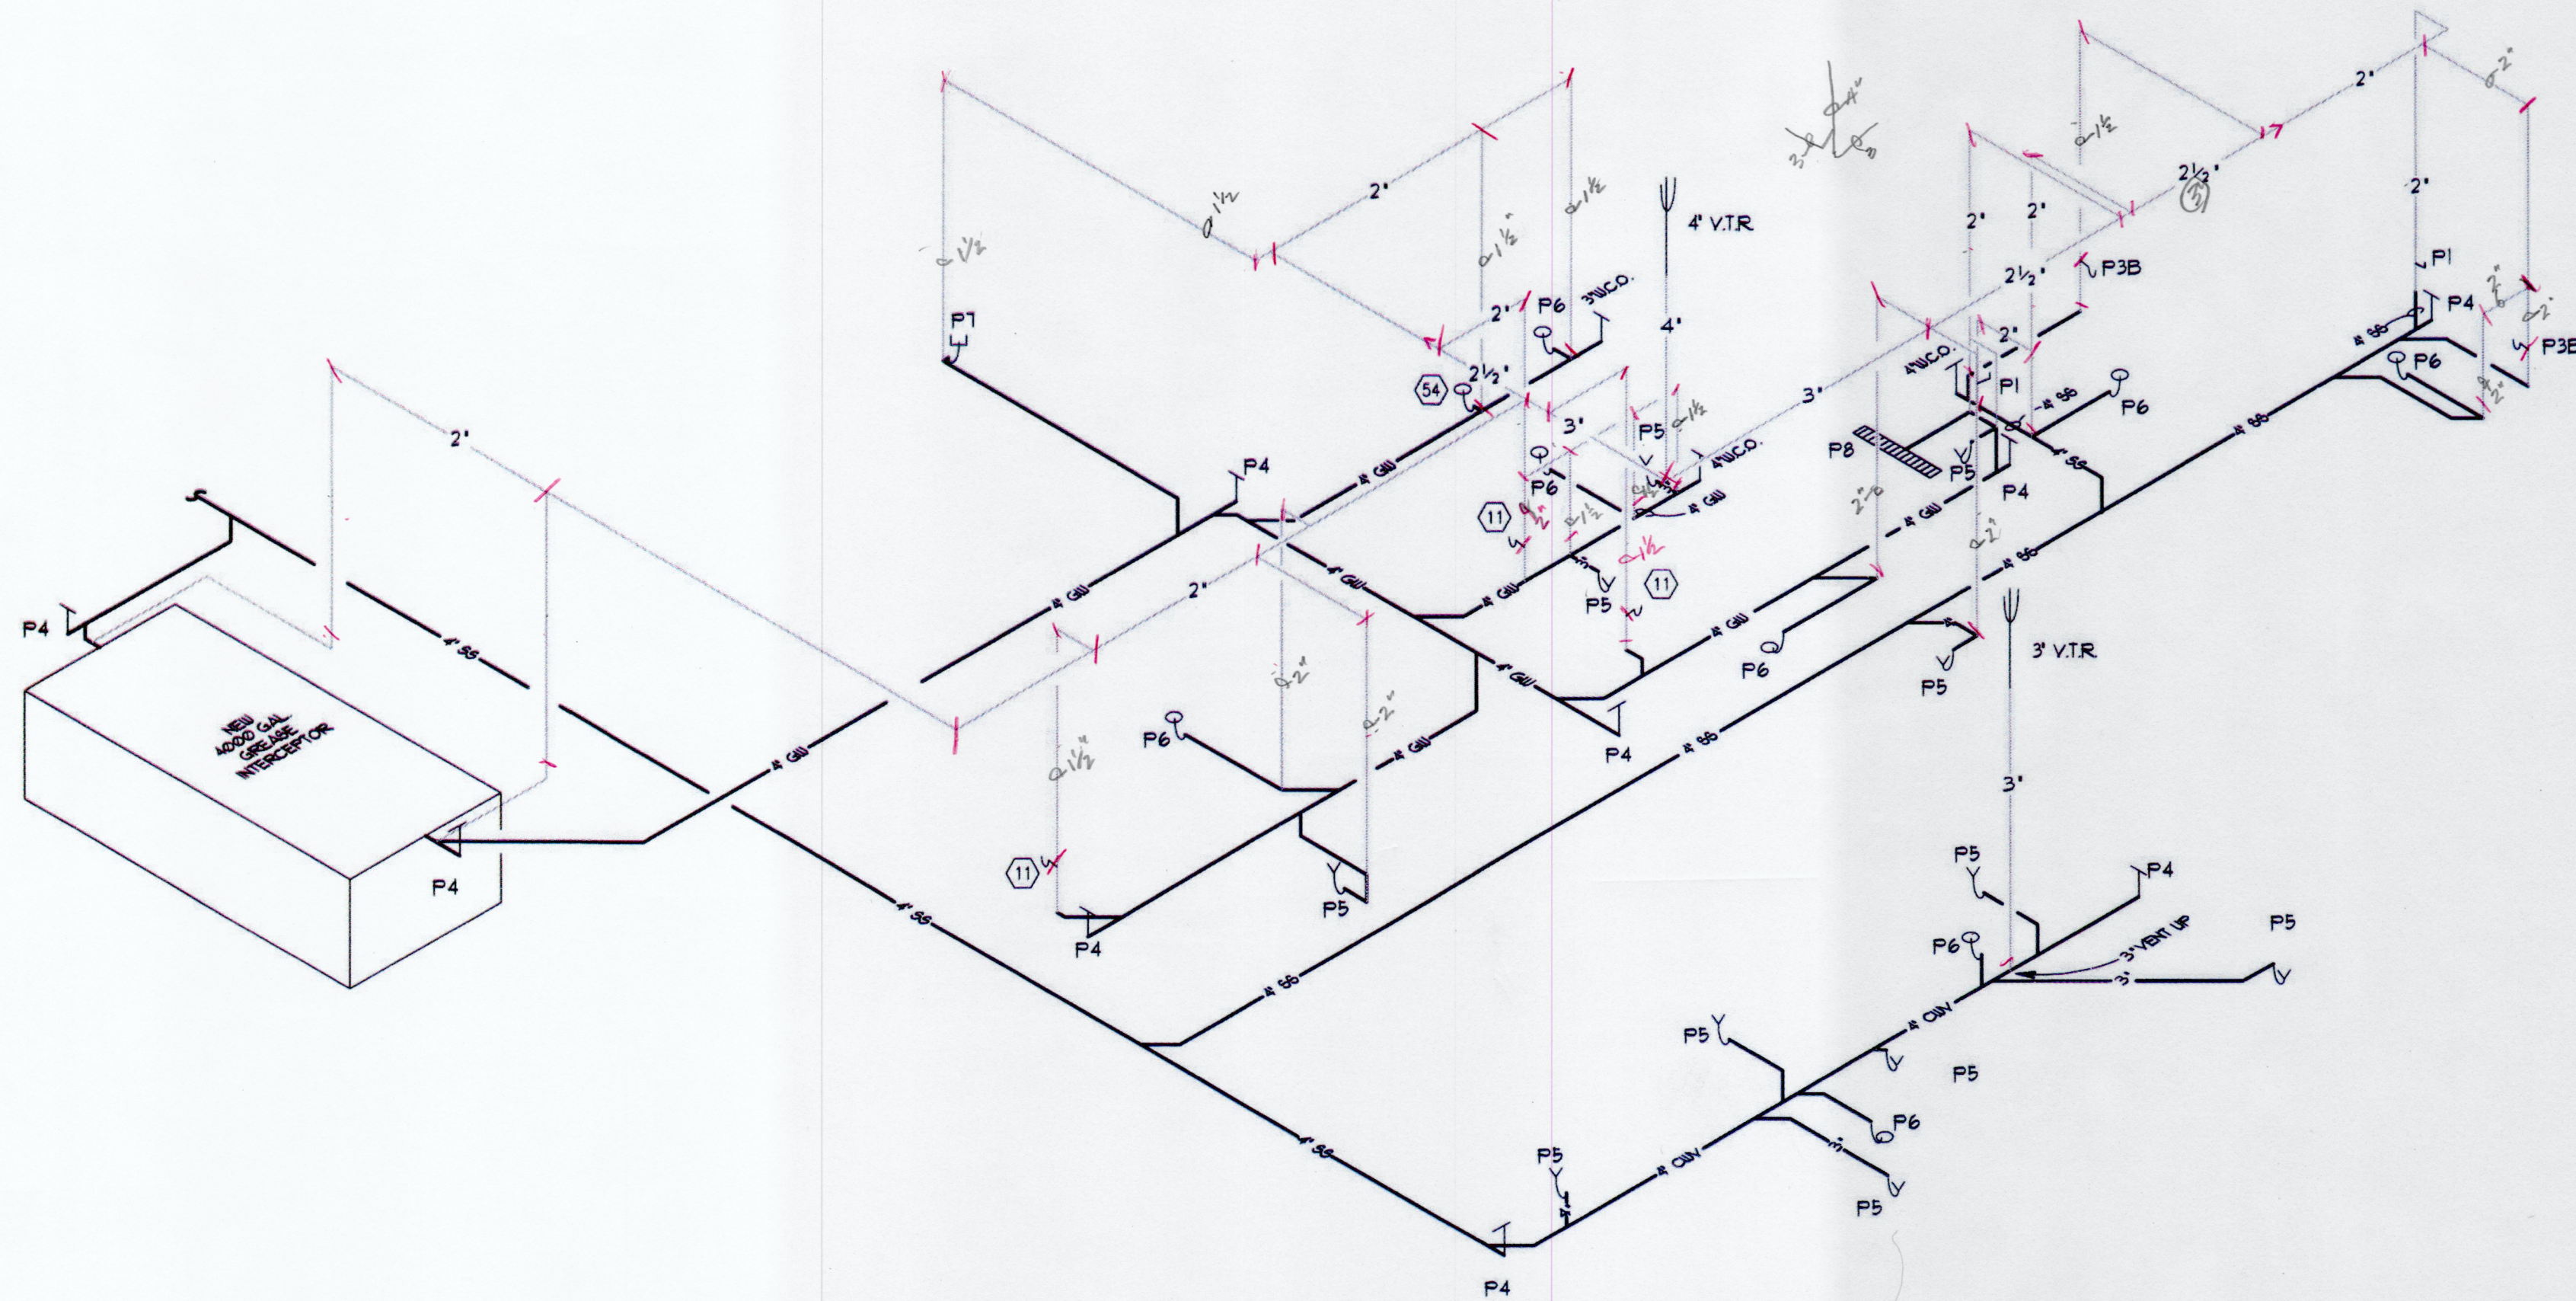


SYMBOLS	
	FLOOR DRAIN
	HUB DRAIN
	FLOOR SINK
	WALL SINK
	WATER CLOSET AND URINALS
	CLEAN OUT
	VENT UP THRU ROOF
	EXISTING
	NEW S.S.
	NEW G.W.
	NEW VENT

GREASE INTERCEPTOR SIZING PER FOG SIZING REQUIREMENTS

- SEATING CAPACITY: 194
- MEAL FACTOR (LEISURE DINING): 0.67
- WASTE FLOW RATE (COMMERCIAL, NO GARBAGE DISPOSAL): 5
- STORAGE FACTOR 16 HOUR OPERATION: 2
- RETENTION TIME: 2.5 HRS

NUMBER OF MEALS PER PEAK HOUR	WASTE FLOW RATE	RETENTION RATE	STORAGE FACTOR	INTERCEPTOR MINIMUM SIZE
(194 X 0.67)	X 5	X 2.5	X 2	= 3250 GALLON

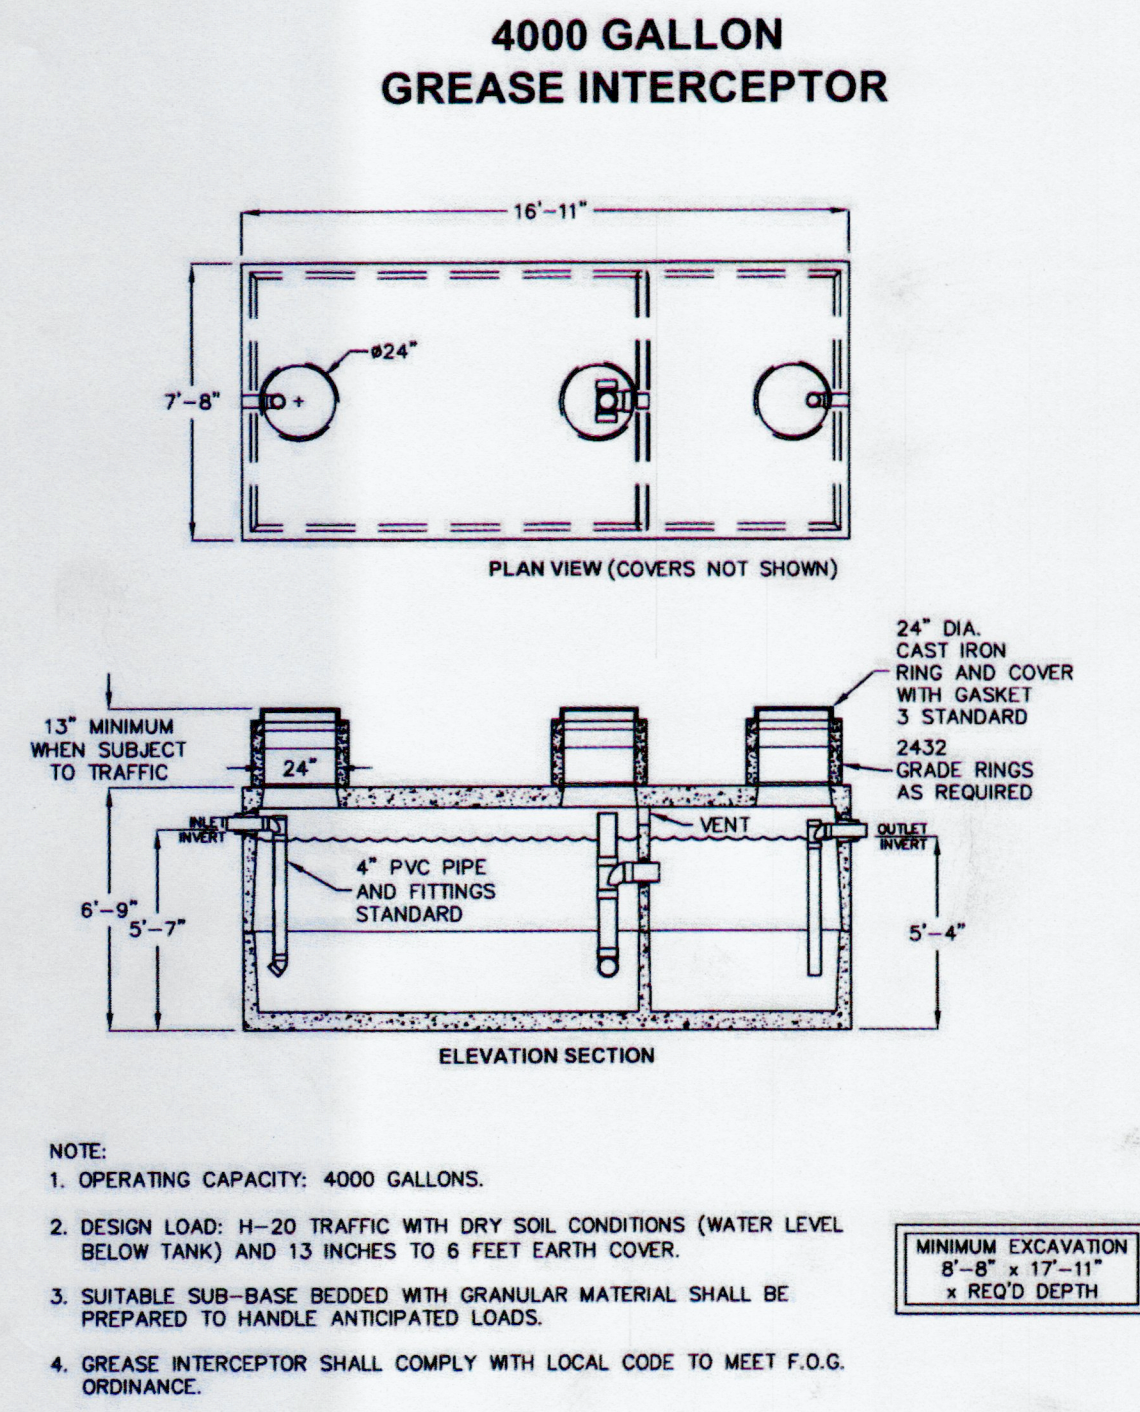

P401 WASTE & VENT SCHEMATIC
SCALE: NONE

- NOTES:
- ALL WASTE PIPING SHALL BE 2" UNLESS OTHERWISE NOTED.
 - ALL VENTING IS 1-1/2" UNLESS OTHERWISE NOTED.

GAS LOAD CALCULATIONS


ITEM	LOAD IN MBH	CONNECTION SIZE
#53 WATER HEATER	199	3/4"
#6 FRYERS	3 @ 115	3/4"
#5 RANGE	227	3/4"
#8 CHARBROILER	80	3/4"
#7 GRIDDLE	150	3/4"
#74 FIREPLACE	60	1/2"
#74.1 FIREPLACE	50	1/2"
#74.2 POST HEATER	3 @ 15	1/2"
RTU #1	180	3/4"
RTU #2	180	3/4"
RTU #3	115	3/4"
RTU #4	115	3/4"
RTU #5	115	3/4"
RTU #6	115	3/4"
MUA #1	125	3/4"
TOTAL CONNECTED	2101	EXISTING 3" @ 7-11" WC

NOTES:

- REDUCE BRANCH RUNS SHOWN ON SCHEMATIC TO CONNECTION SIZE SHOWN IN TABLE AT WALL OR ROOF. INSTALL VALVES, DIRT LEGS, QUICK DISCONNECTS, FLEX HOSES AND PRESSURE REGULATORS (VENT TO ATMOSPHERE) AS REQUIRED.
- RESIZE GAS PIPING ACCORDINGLY IF AVAILABLE PRESSURE OR DESIGN LENGTH DIFFERS FROM PLAN. VERIFY AVAILABLE PRESSURE WITH LANDLORD & GAS CO. PRIOR TO BID.
- DESIGN LENGTH = 180 FT - FIELD VERIFY PRIOR TO BID
- ALL GAS PIPING SHALL BE 1/2" UNLESS OTHERWISE NOTED.
- COORDINATE INSTALLATION WITH LANDLORD & GAS COMPANY.
- GAS PIPING SIZED PER FOG TABLES 402.4(2) FOR 7-11" W.C. PIPING AND 402.4(3) FOR 2 PSI PIPING.

KEY

	CONNECTION POINT
	SHUT OFF VALVE
	PRESSURE REGULATOR
	EXISTING PIPING
	NEW PIPING ABOVE GRADE
	NEW PIPING BELOW GRADE

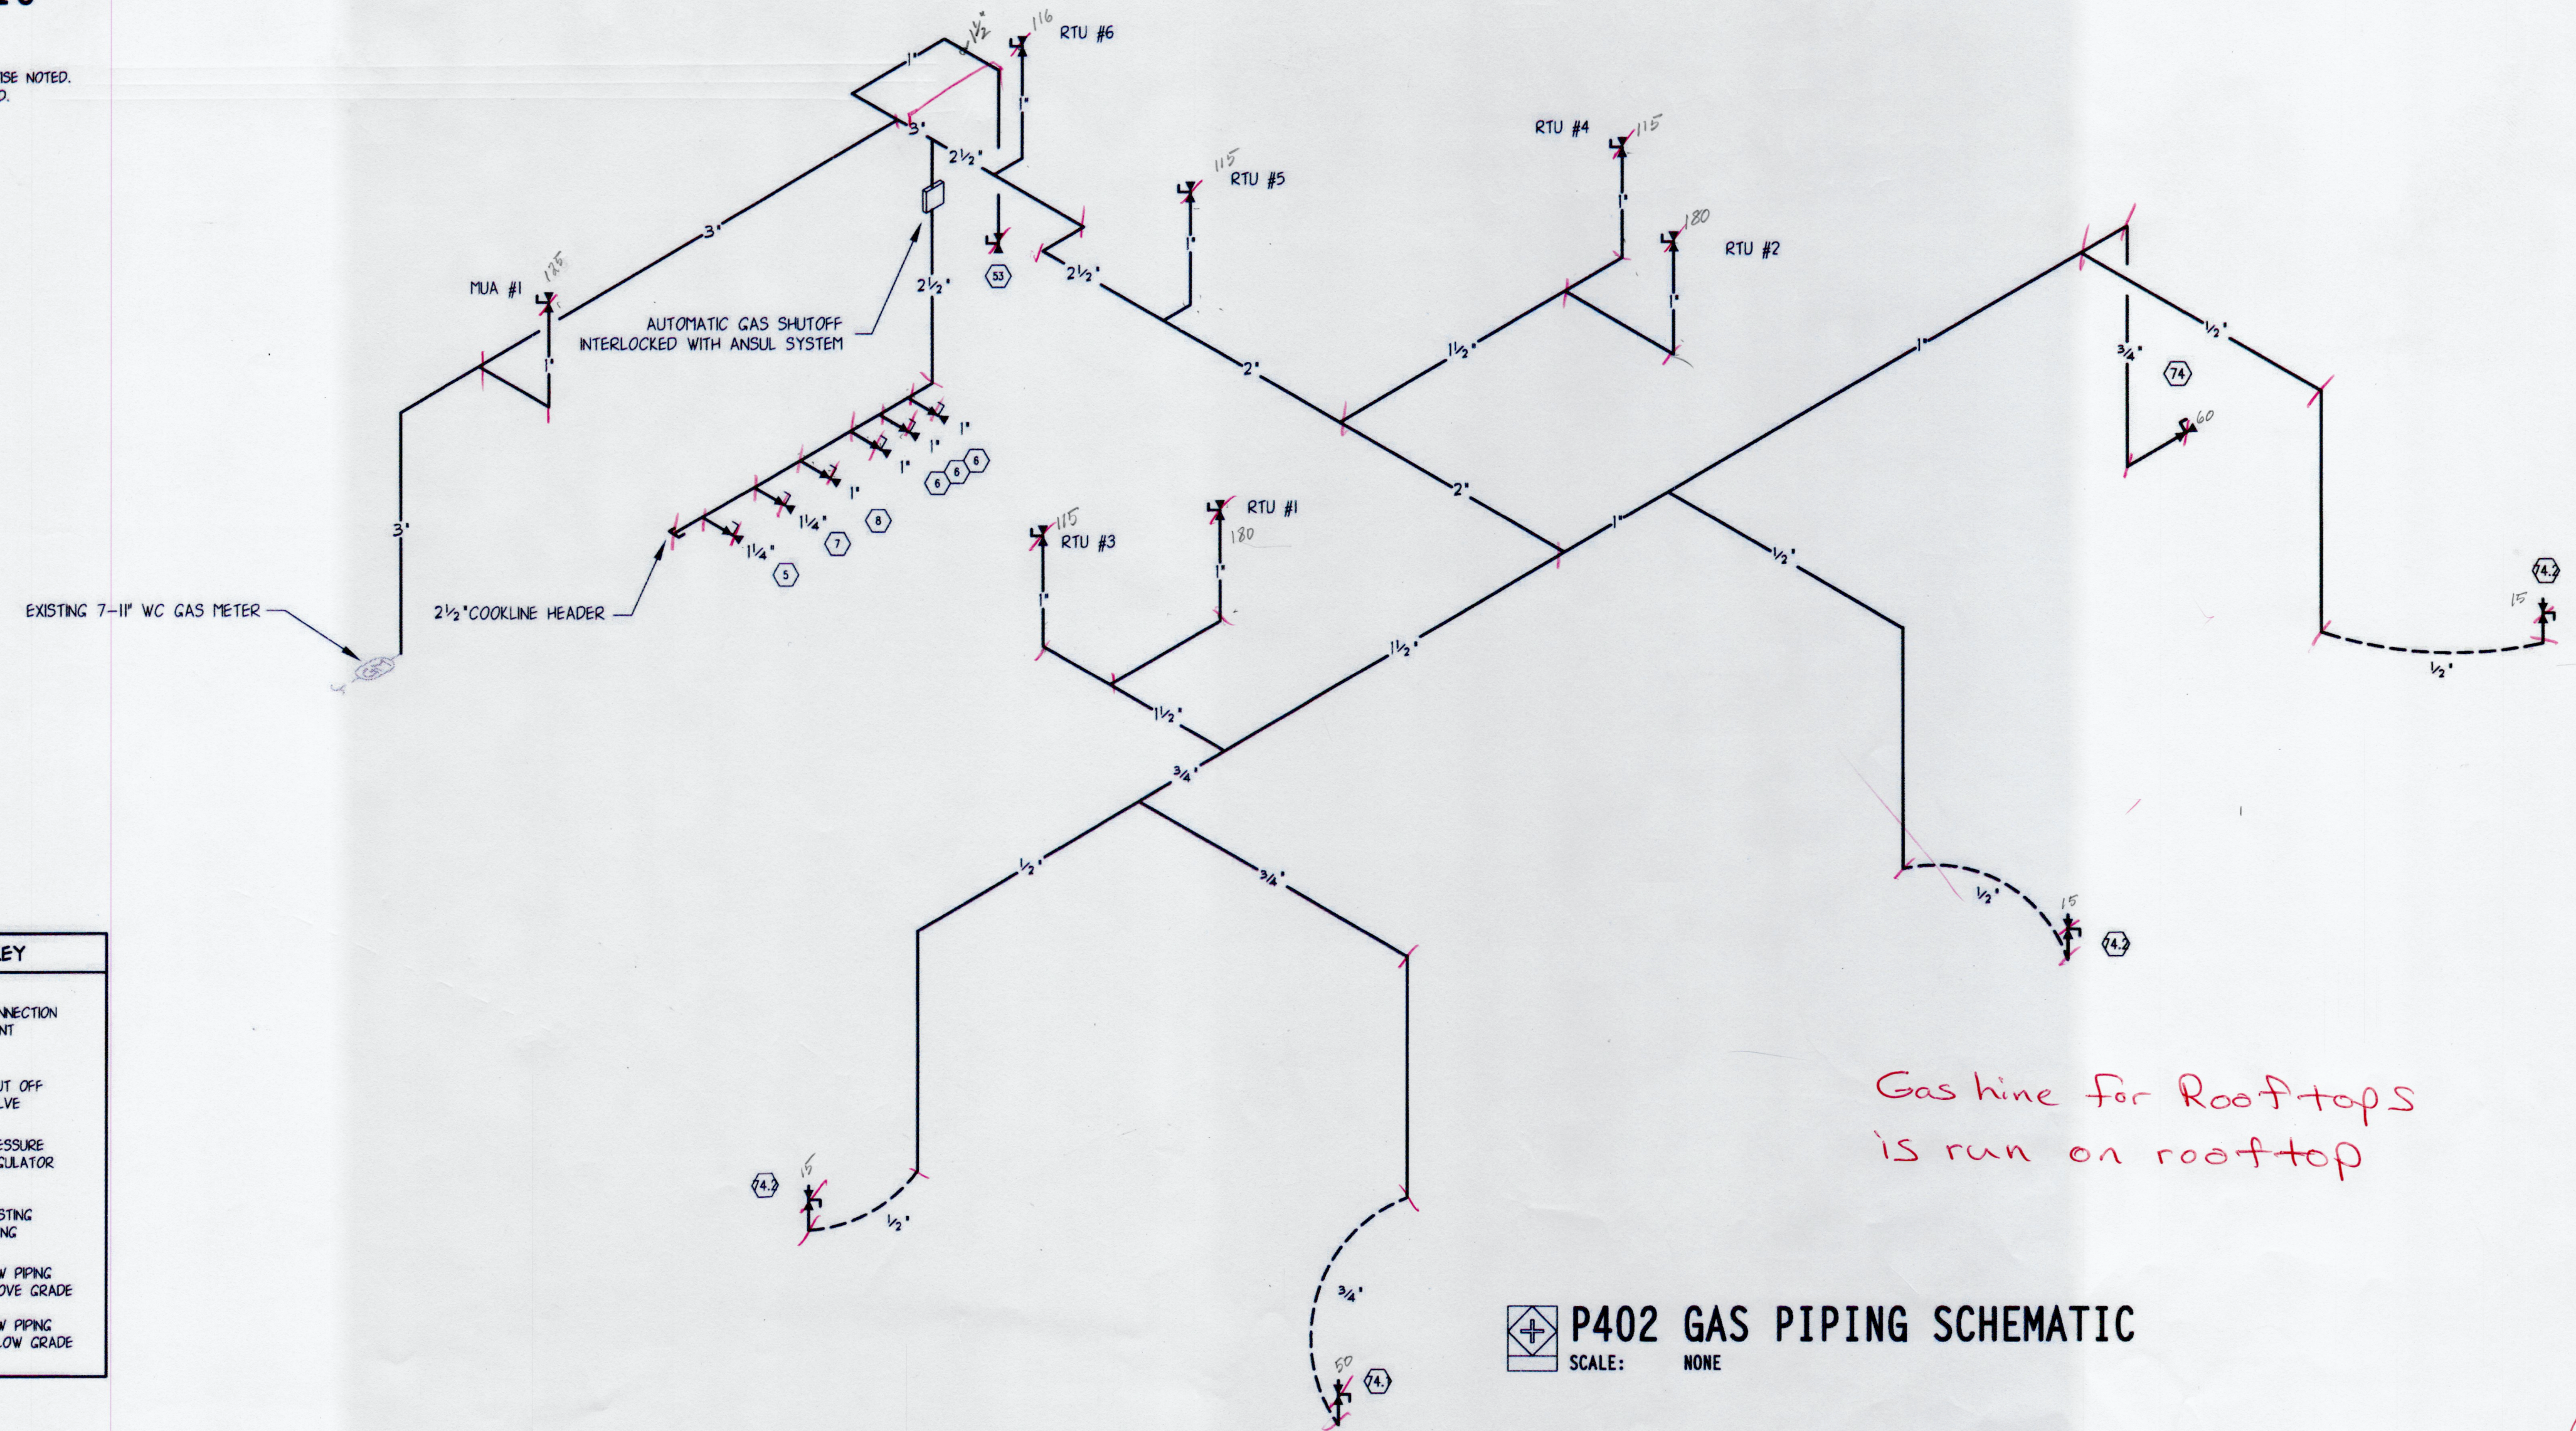

P402 GAS PIPING SCHEMATIC
SCALE: NONE

REVISION

ISSUE DESCRIPTION

ISSUE DATE

01 FEBRUARY 2018

ISSUED FOR STRUCTURAL ENGINEERING

01 FEBRUARY 2018

12 FEBRUARY 2018

ISSUED FOR REMEDIATION PERMIT

12 FEBRUARY 2018

12 MARCH 2018

ISSUED FOR PERMIT, BLDG. & LL REVIEW

12 MARCH 2018

PROJECT NUMBER:

FILE NAME:

DRAWN BY:

APPROVED:

DRAWING TITLE:

DRAWING SCALE:

DATE ISSUED:

PROJECT NUMBER:

FILE NAME:

DRAWN BY:

APPROVED:

DRAWING TITLE:

DRAWING SCALE:

DATE ISSUED:

PROPOSED RESTAURANT DEVELOPMENT FOR:

RESTAURANT & BAR

701 GORDON DR., ST. LOUIS CITY, IA 51101

PROFESSIONAL SEAL:

JOSEPH S. GABRIEL

13814

IOWA

SHEET NUMBER:

P4 OF **15**

© 2018, ALL RIGHTS RESERVED

