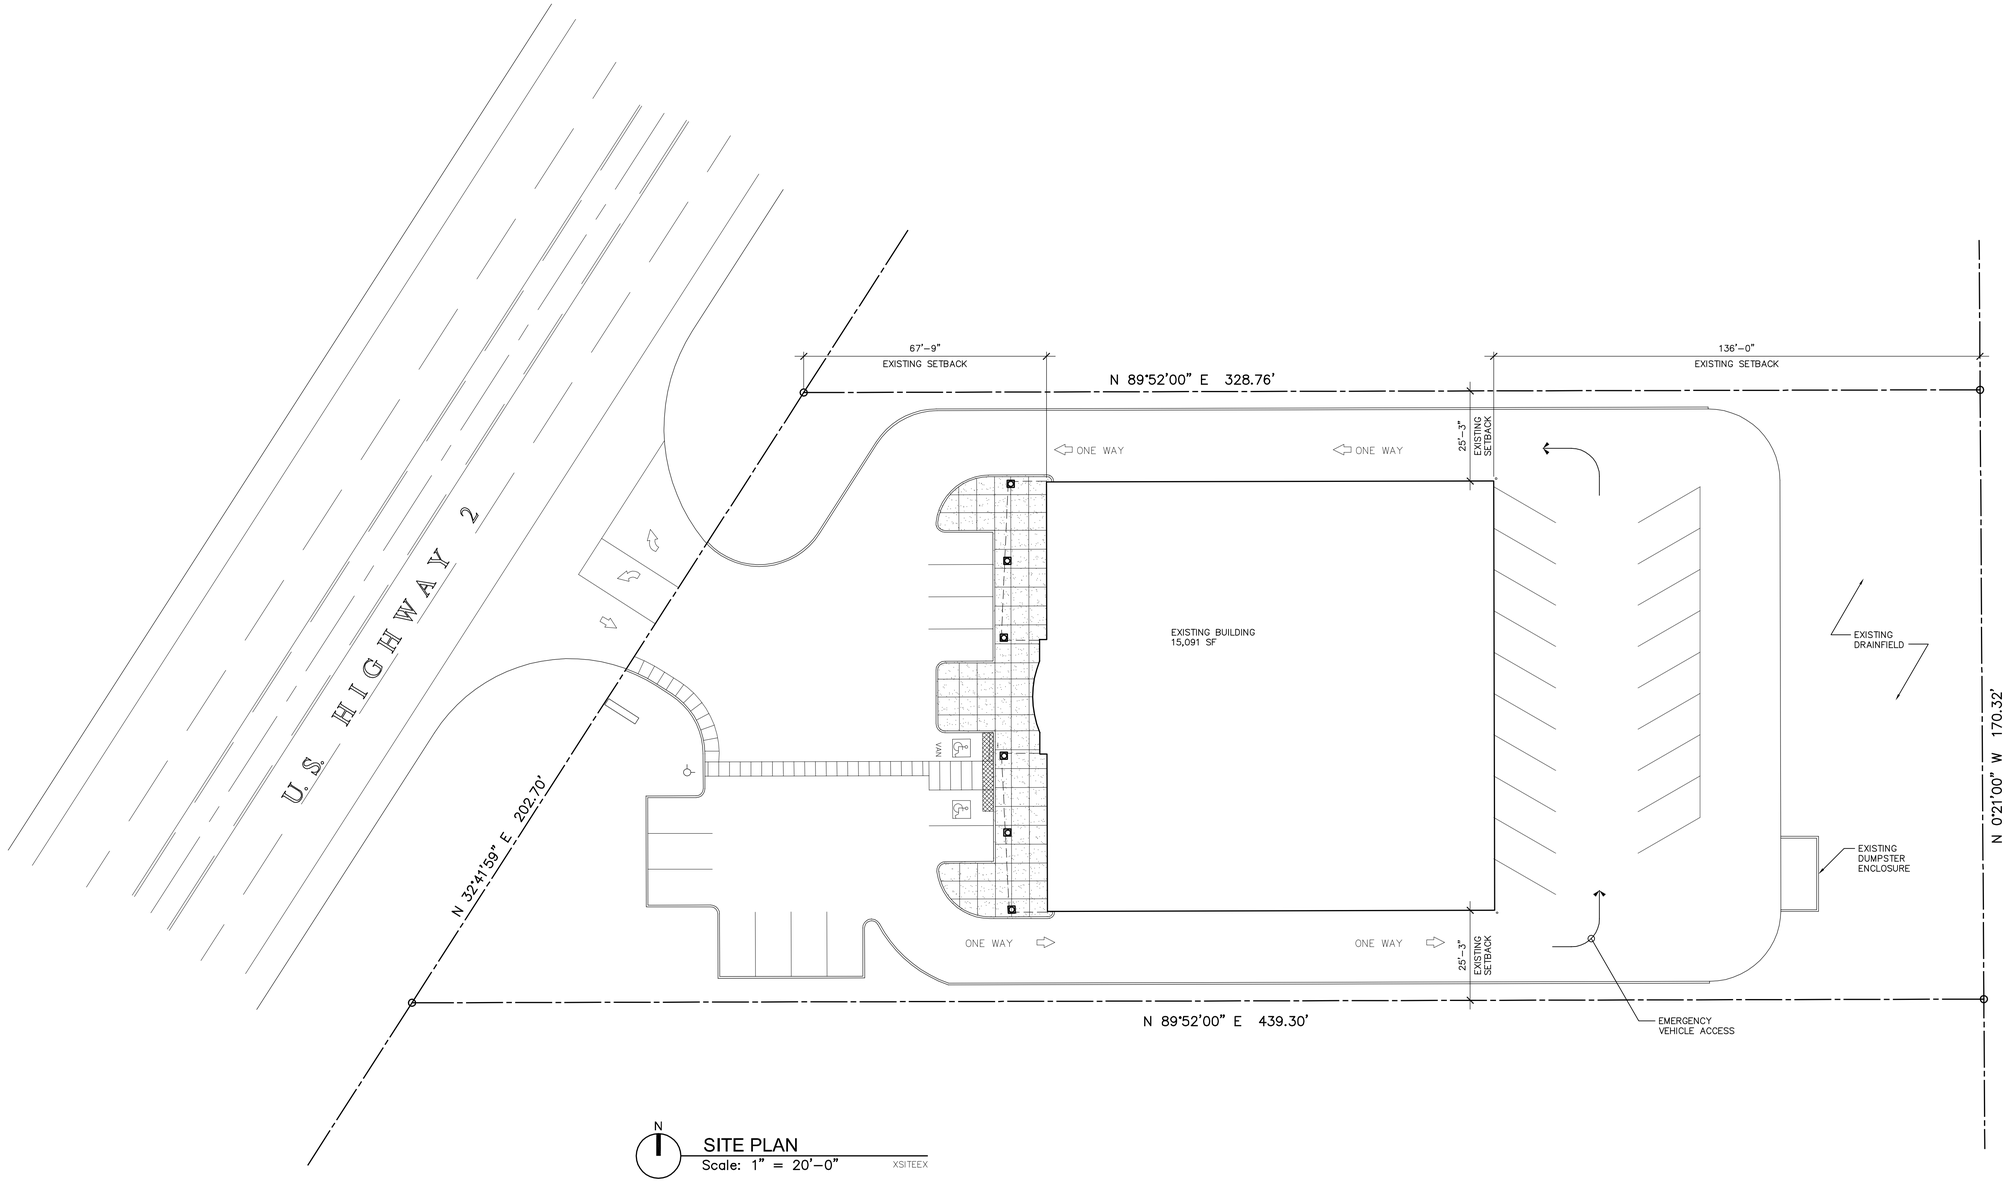


SITE PLAN
Scale: 1" = 20'-0"

XSITEEX

REVISIONS

1 10/3/13 COUNTY BLDG REVIEW

2 10/30/13 SRHD REVIEW COMMENTS DATED 9/11/13

6031 REGISTERED ARCHITECT
THOMAS E. GOLDEN
STATE OF WASHINGTON

MEAD SCHOOL DISTRICT NO. 354

MEAD RIVERPOINT ACADEMY
CHANGE IN OCCUPANCY

11008 N NEWPORT HIGHWAY, SPOKANE, WA

NAC ARCHITECTURE

1203 W RIVERSIDE AVE | SPOKANE WA 99201-1107 | P: 509.838.8240 | F: 509.838.8261

WWW.NACARCHITECTURE.COM

NAC NO	111-13072
FILE	A1-01
DRAWN	
CHECKED	TEG
DATE	10/30/13

A
1.1

SITE PLAN

© 2013 NAC Inc