


1 A1.1 SCHEMATIC FLOOR PLAN
SCALE : 1/8" = 1' - 0"

AREA: 15,024 SQUARE FEET HEATED AREA

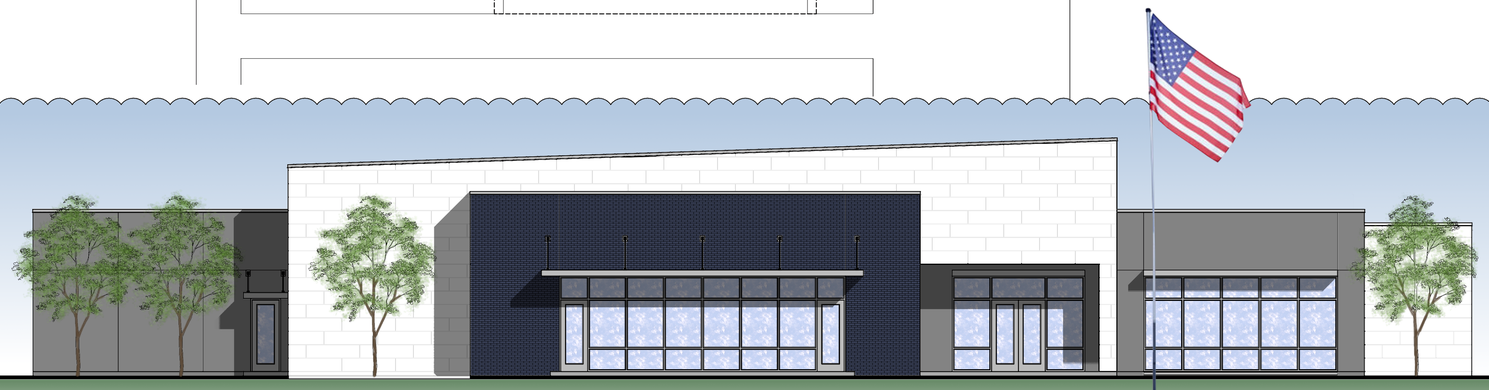

2 A1.1 SCHEMATIC FRONT ELEVATION
SCALE : 1/8" = 1' - 0"

Craig A. Otto
ARCHITECT, INC.
DESIGN • PLANNING • ARCHITECTURE

5044 Augusta Road
Lexington, South Carolina 29072
Phone (803) 957-9004
Fax (803) 957-2050

No.	Revisions	Date

All rights reserved. This drawing and the design shown thereon are copyrighted as prescribed by the laws of the United States and are the sole property of Craig A. Otto, Architect, Inc. Anyone duplicating, reproducing, or causing to be reproduced these drawings or the design thereon without permission of the architect will be subject to legal action.

Project Title: BLACKSTREAM DEVELOPMENT
GREENVILLE, SC

Drawing Title: SCHEMATIC FLOOR PLAN

Consultant:

Seal:

Date: DECEMBER 21, 2018
Drawn By: OTTO
Drawing No.: A1.1

NOT FOR CONSTRUCTION