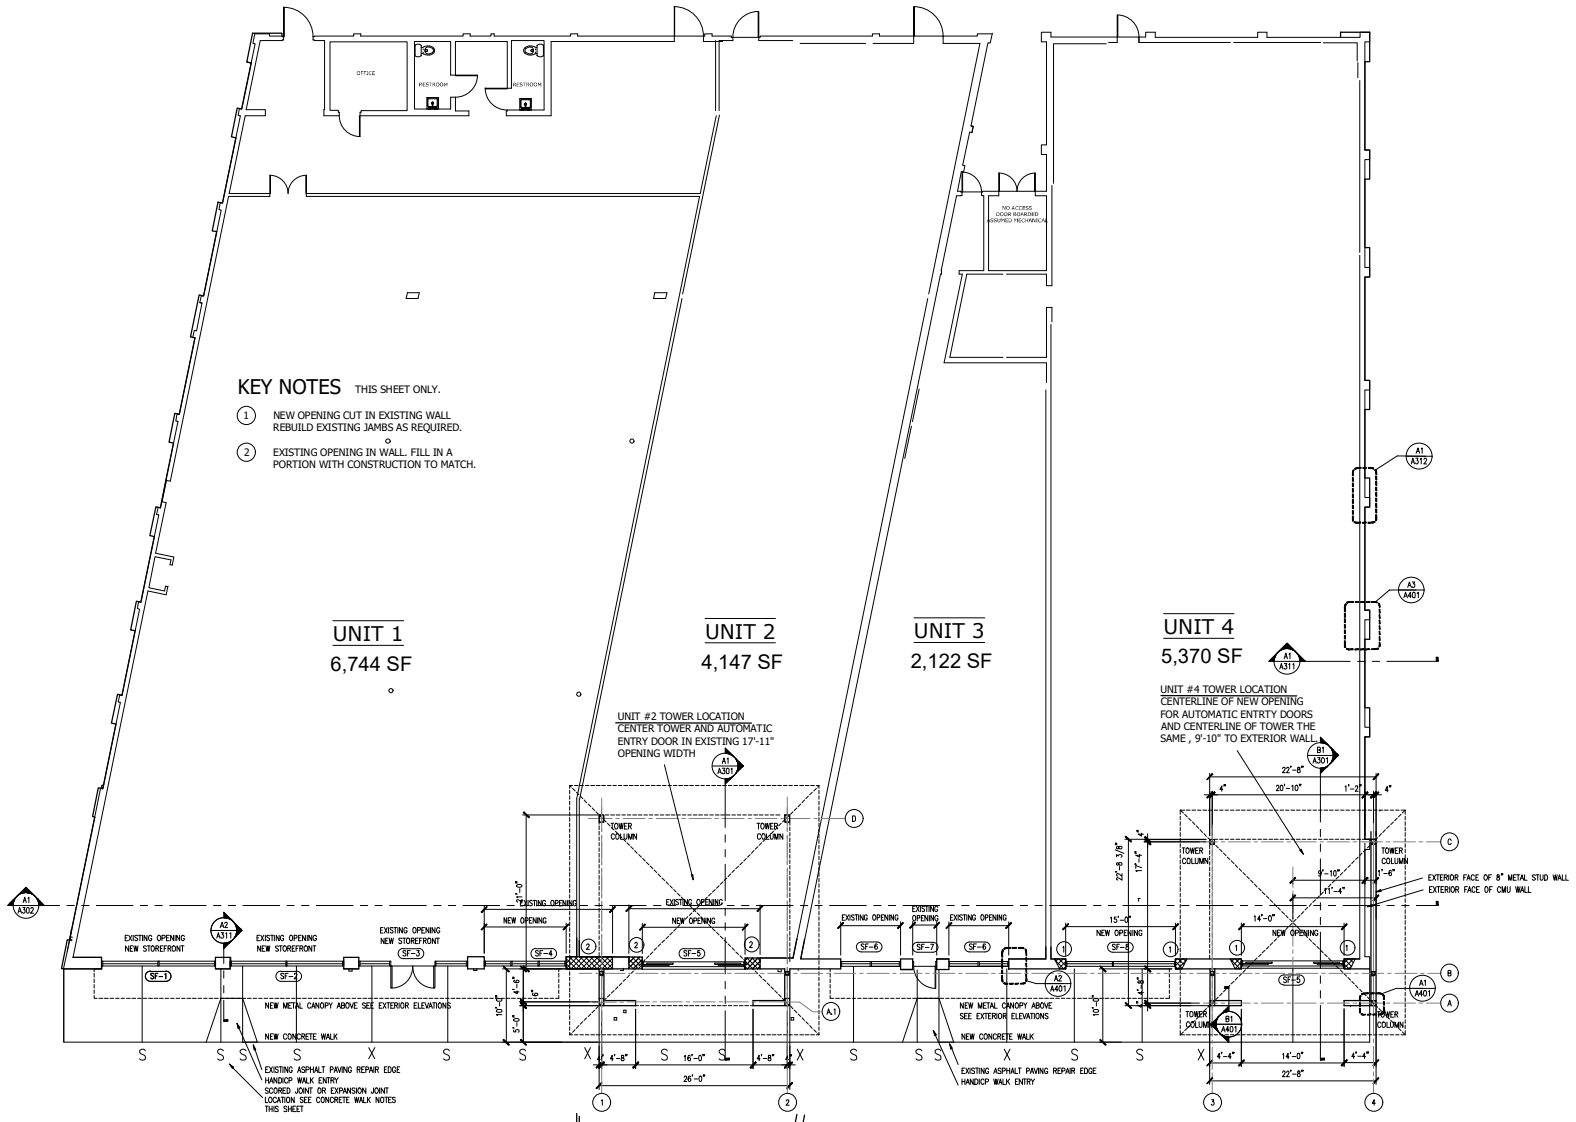


N

# FLOOR PLAN

SC: $\frac{1}{8}$" = 1'-0"

# CONC WALK PLAN

SC: $\frac{1}{8}$" = 1'-0"

CONCRETE WALK NOTES

1. SLOPES TYPICAL OF BOTH TOWER ENTRIES.
2. X = EXPANSION JOINT
3. S = SCORED JOINT


dag

DAG ARCHITECTS INC.
1223 AIRPORT ROAD DESTIN, FLORIDA 32541
TELEPHONE: 850-837-8152 FAX: 850-654-4276
AA-C000745



OWNERSHIP OF INSTRUMENTS OF SERVICE
ALL REPORTS, PLANS, SPECIFICATIONS, COMPUTER FILES, FIELD DATA, NOTES AND OTHER DOCUMENTS AND INSTRUMENTS PREPARED BY THE CONSULTANT AS INSTRUMENTS OF SERVICE SHALL REMAIN THE PROPERTY OF THE CONSULTANT. THE CONSULTANT SHALL RETAIN ALL COMMON LAW, STATUTORY AND OTHER RESERVED RIGHTS, INCLUDING THE COPYRIGHT THERETO.


100% CONSTRUCTION DOUCUMENTS

NEW CONSTRUCTION, RENOVATION for:

SURF STYLE ORMOND BEACH

SOUTH BUILDING

ORMOND BEACH, FLORIDA

Digitally signed by Jack Baker
Date: 2018.10.30 19:16:26 -05'00'

Revision

| Date: | No. | Description: |
|---|---|---|
| - | - | - |
| - | - | - |
Drawn By: SN
Checked By: RJ

Date: 10-26-2018

Project No.: 18048

Drawing Title: FLOOR PLAN -

Drawing No.: A101