



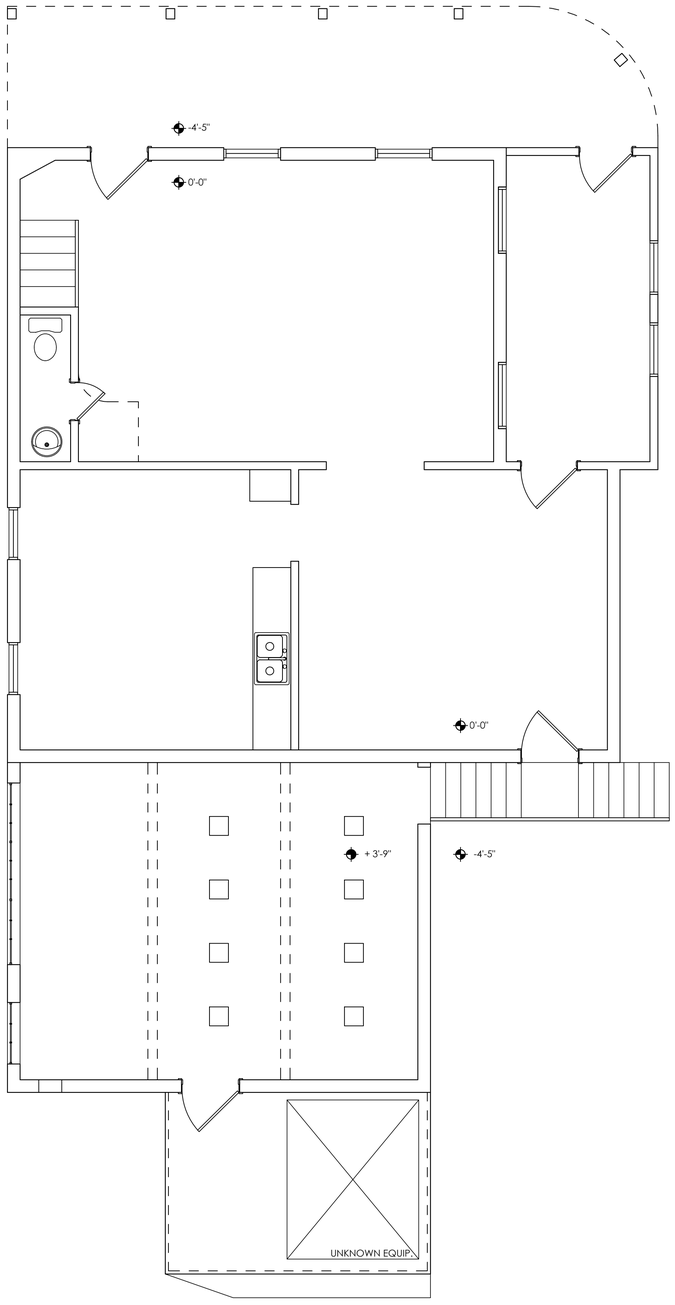

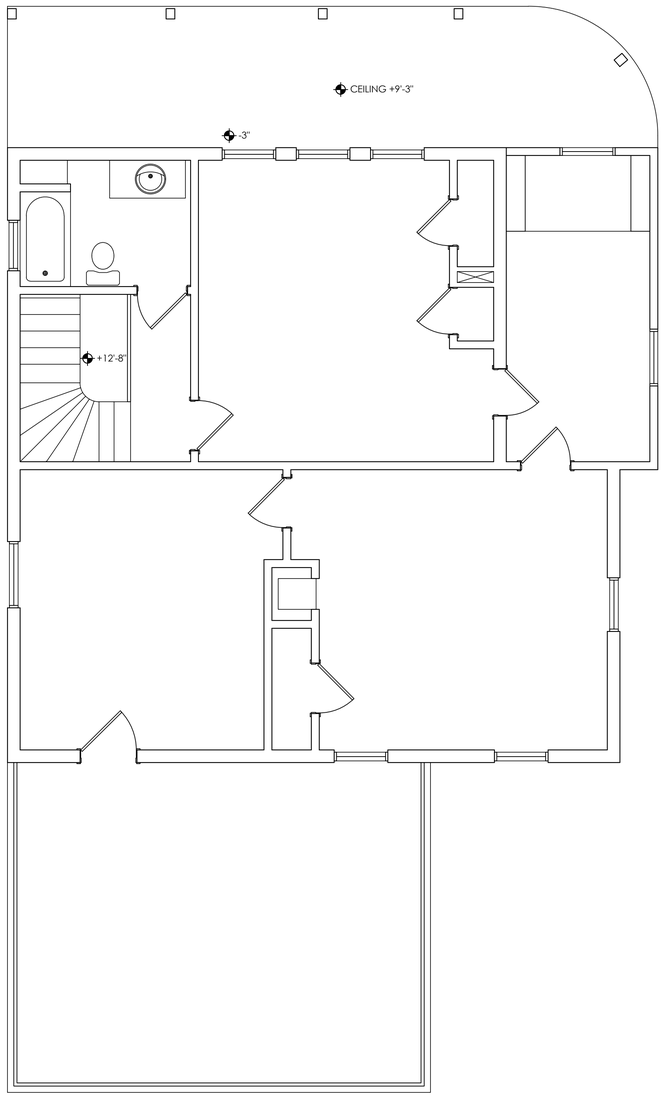

ASSETS & ARCHITECTS

NO.	DATE	DESCRIPTION OF ISSUE

901 N. ALAMO

1119 Camden St.
San Antonio, Texas 78215

OWNER
XXX

ARCHITECT

ASSETS AND ARCHITECTS
238 PORTER ST
San Antonio, Texas 78210
PHONE: 210.332.8193


PRELIMINARY
SKETCHES ONLY

DATE
Q2 2019

SHEET TITLE


SHEET NUMBER

A.A201

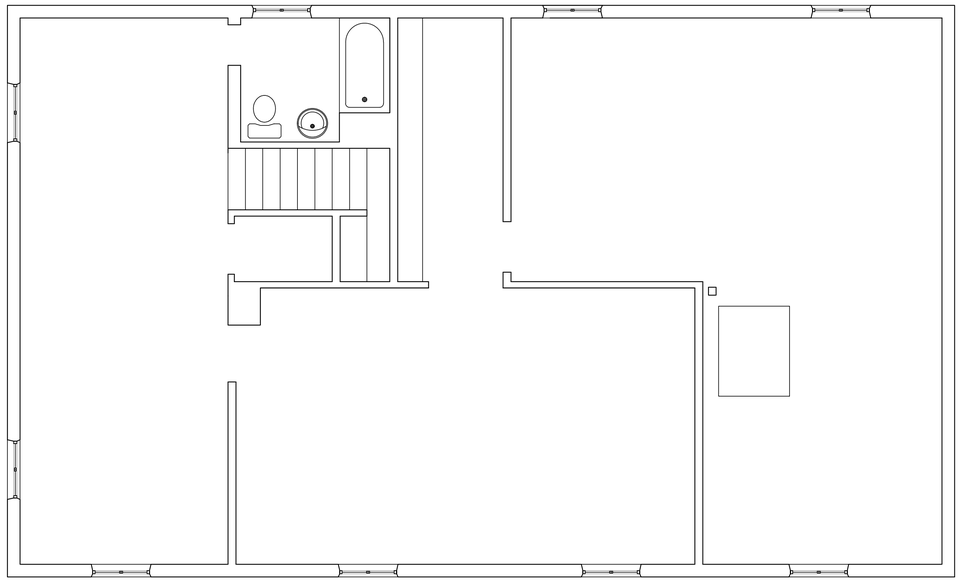

1 LEVEL 2 - FLOOR PLAN

SCALE: 1/4" = 1'-0" 0' 2' 4' 8'

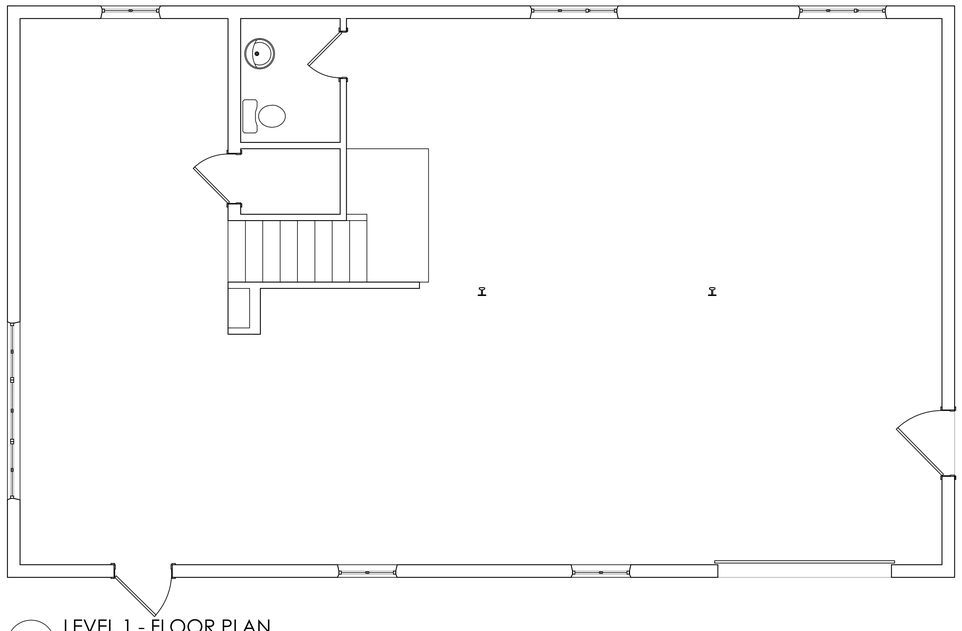

2 LEVEL 1 - FLOOR PLAN

SCALE: 1/4" = 1'-0" 0' 2' 4' 8'

ASSETS & ARCHITECTS

NO.	DATE	DESCRIPTION OF ISSUE

901 N. ALAMO

1119 Camden St.
San Antonio, Texas 78215

OWNER
XXX

ARCHITECT

ASSETS AND ARCHITECTS
238 PORTER ST
San Antonio, Texas 78210
PHONE: 210.332.8193

PRELIMINARY
SKETCHES ONLY

DATE
Q2 2019

SHEET TITLE
BUILDING B
FLOOR PLANS

SHEET NUMBER
A.B201



1 NORTHWEST ELEVATION

SCALE: 3/16" = 1'-0"




2 NORTHEAST ELEVATION

SCALE: 3/16" = 1'-0"



3 SOUTHEAST ELEVATION

SCALE: 3/16" = 1'-0"

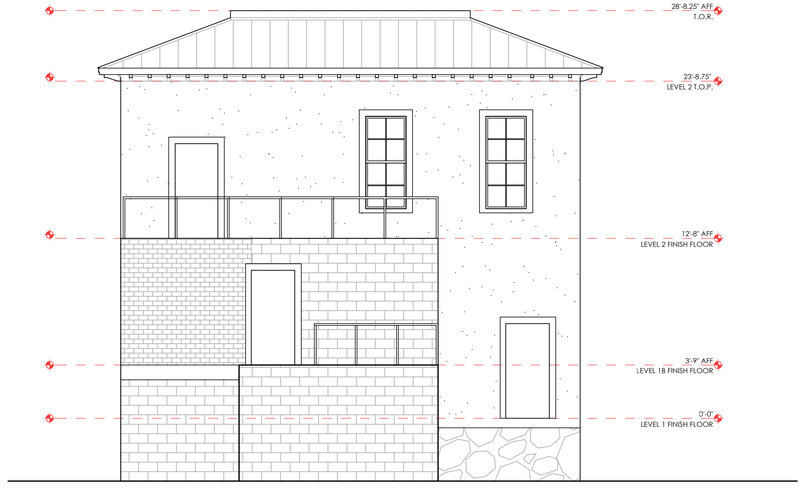

4 SOUTHWEST ELEVATION

SCALE: 3/16" = 1'-0"

ASSETS & ARCHITECTS

NO.	DATE	DESCRIPTION OF ISSUE

901 N. ALAMO

1119 Camden St.
San Antonio, Texas 78215

OWNER
XXX

ARCHITECT

ASSETS AND ARCHITECTS
238 PORTER ST
San Antonio, Texas 78210
PHONE: 210.332.8193


PRELIMINARY
SKETCHES ONLY

DATE
Q2 2019

SHEET TITLE


SHEET NUMBER

A.A501

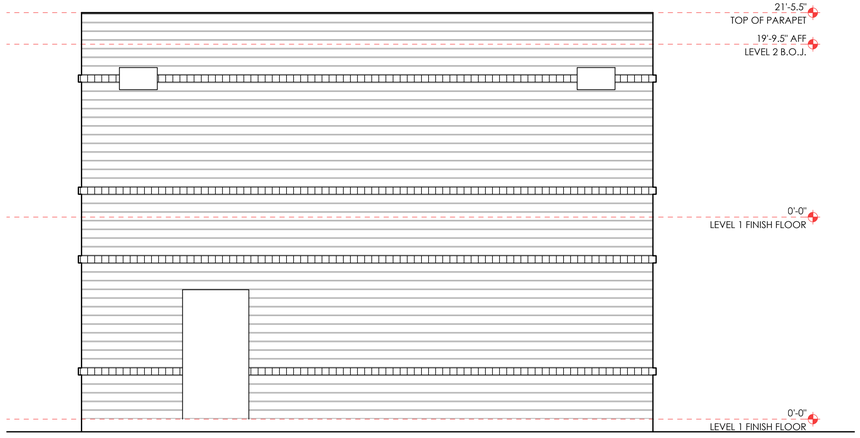


1 NORTHWEST ELEVATION

SCALE: 1/4" = 1'-0"

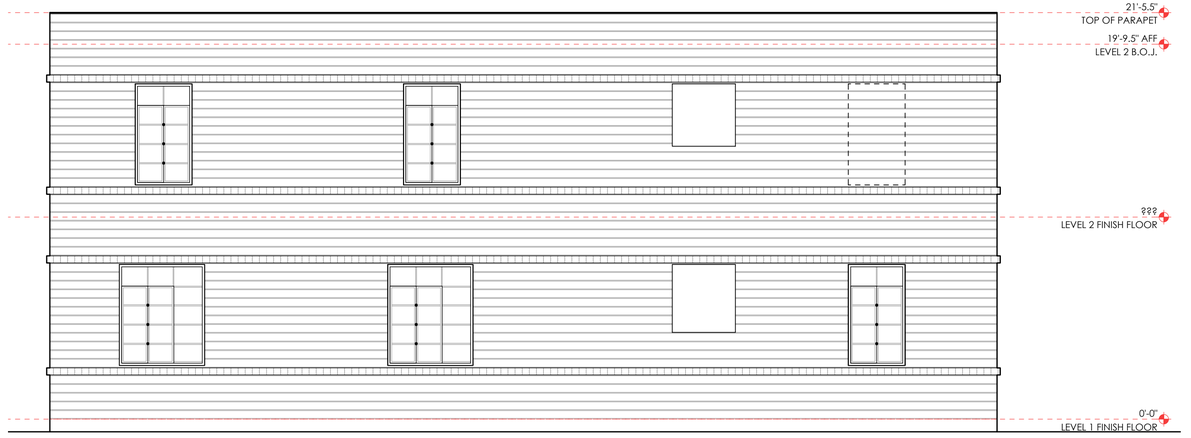


2 SOUTHWEST ELEVATION

SCALE: 1/4" = 1'-0"

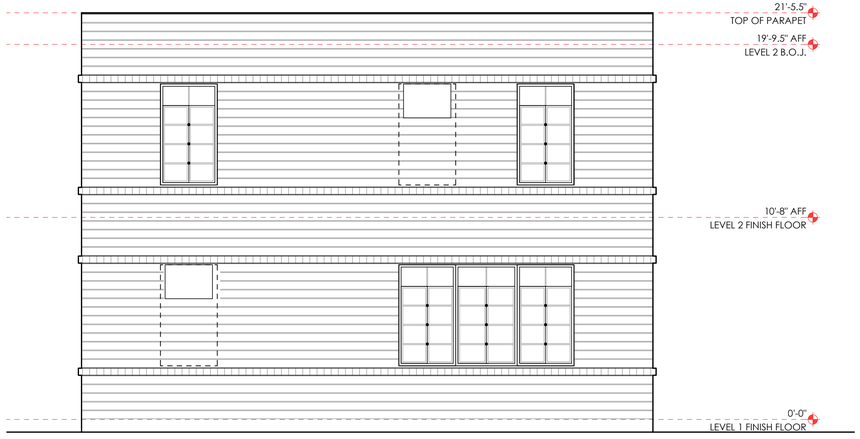

3 SOUTHEAST ELEVATION

SCALE: 1/4" = 1'-0"

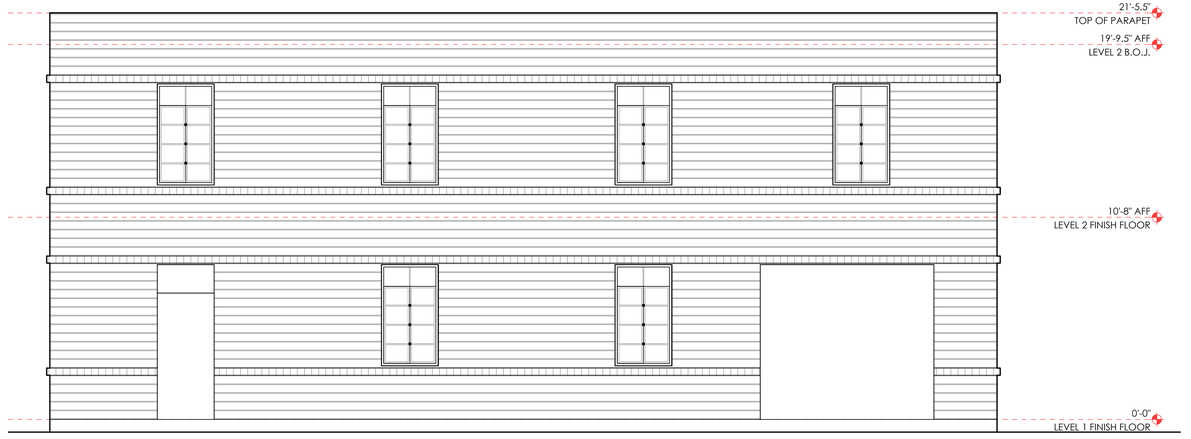

4 NORTHEAST ELEVATION

SCALE: 1/4" = 1'-0"

ASSETS & ARCHITECTS

NO.	DATE	DESCRIPTION OF ISSUE

901 N. ALAMO

1119 Camden St.
San Antonio, Texas 78215

OWNER
XXX

ARCHITECT

ASSETS AND ARCHITECTS
238 PORTER ST
San Antonio, Texas 78210
PHONE: 210.332.8193

PRELIMINARY
SKETCHES ONLY

DATE
Q2 2019

SHEET TITLE

SHEET NUMBER

A.B501