



NOTES:
- **REAR ELEVATION BORDERS PROPERTY LINE AND IS USED AS THE SHOP EMERGENCY EXITS ONLY.**

RAYMOND C FINGER ARCHITECTS, LLC

ARCHITECTURE, LANDSCAPE ARCHITECTURE & PLANNING

1203 E Clay St, Thomasville, GA, 31792

Telephone: 229.551.9846

NOTE:
DRAWINGS PROVIDED HEREIN ARE MEASURED DRAWINGS OF EXISTING STRUCTURES. THE ORIGINAL DESIGN PROFESSIONAL RETAINS ALL COPYRIGHTS PERTAINING TO THESE STRUCTURES. THESE DRAWINGS ARE PROVIDED FOR THE DEVELOPMENT OF THESE STRUCTURES AND ARE DRAW TO REFLECT THE EXISTING CONDITIONS TO THE BEST OF OUR ABILITY. VERIFY ALL EXISTING CONDITIONS PRIOR TO COMMENCING WORK.

PROJECT:

INDUSTRIAL PLAZA DRIVE
BUILDING -D-
65' X 175"

Tallahassee, Florida

No.	Date	Issue Description

DATE: AUGUST 29, 2022

RCFA PROJECT NO: PLAZA DRIVE

COPYRIGHT:
2022 Raymond C. Finger Architects, All Rights Reserved


SHEET TITLE:

COVER SHEET WITH REFERENCE PICTURES OF BLD E

A-0

NOT RELEASED FOR CONSTRUCTION

REAR SIDE OF BUILDING
ADJACENT TO PROPERTY LINE

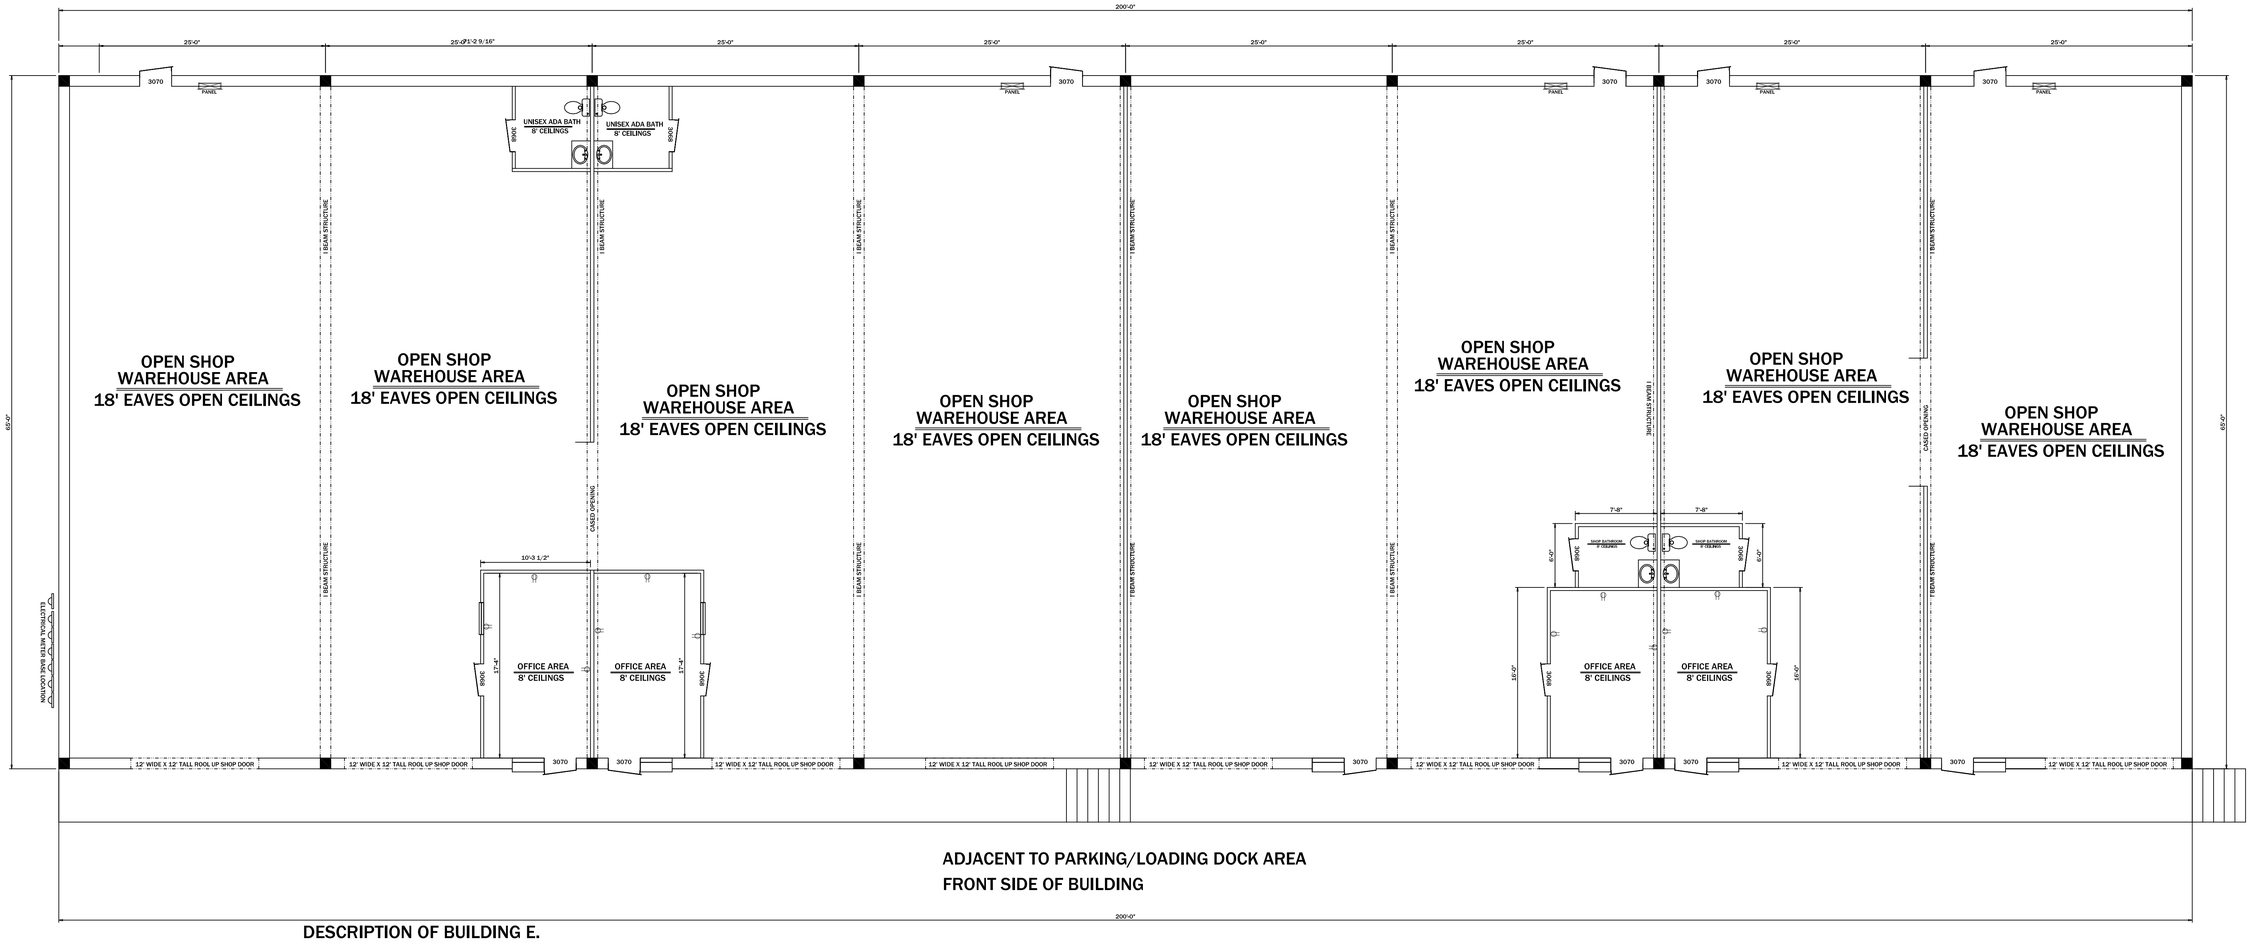

DESCRIPTION OF BUILDING E.

OVERALL SIZE OF BUILDING IS 65' X 200'
FIRST LEFT SECTION IS 65' X 100' OVERALL WITH TWO 170 SF +- OFFICE AREAS. THESE CAN BE DIVIDED EASILY.
SECOND SECTION IS 65' X 50' OVERALL WITH 210 SF +- OFFICE AREA AND SHOP RESTROOM.
THIRD SECTION IS 65' X 50' OVERALL WITH 210 SF +- OFFICE AREA AND SHOP RESTROOM.

RAYMOND C FINGER ARCHITECTS, LLC
ARCHITECTURE, LANDSCAPE ARCHITECTURE
1203 E Clay St, Thomasville, GA. 31792
Telephone: 229.551.9846

NOTE:
DRAWINGS PROVIDED HEREIN ARE MEASURED DRAWINGS OF EXISTING STRUCTURES. THE ORIGINAL DESIGN PROFESSIONAL RETAINS ALL COPYRIGHTS PERTAINING TO THESE STRUCTURES. THESE DRAWINGS ARE PROVIDED FOR THE DEVELOPMENT OF THESE STRUCTURES AND ARE DRAW TO REFLECT THE EXISTING CONDITIONS TO THE BEST OF OUR ABILITY. VERIFY ALL EXISTING CONDITIONS PRIOR TO COMMENCING WORK.

PROJECT:

INDUSTRIAL PLAZA DRIVE
BUILDING -D-
65' X 175"

Tallahassee, Florida

Date	Issue Description

DATE: AUGUST 29, 2022
RCFA PROJECT NO: PLAZA DRIVE


COPYRIGHT:
2022 Raymond C. Finger Architects, All Rights Reserved

SHEET TITLE:

EXISTING FLOOR LAYOUT
OF BLD E

A-1

NOT RELEASED FOR CONSTRUCTION

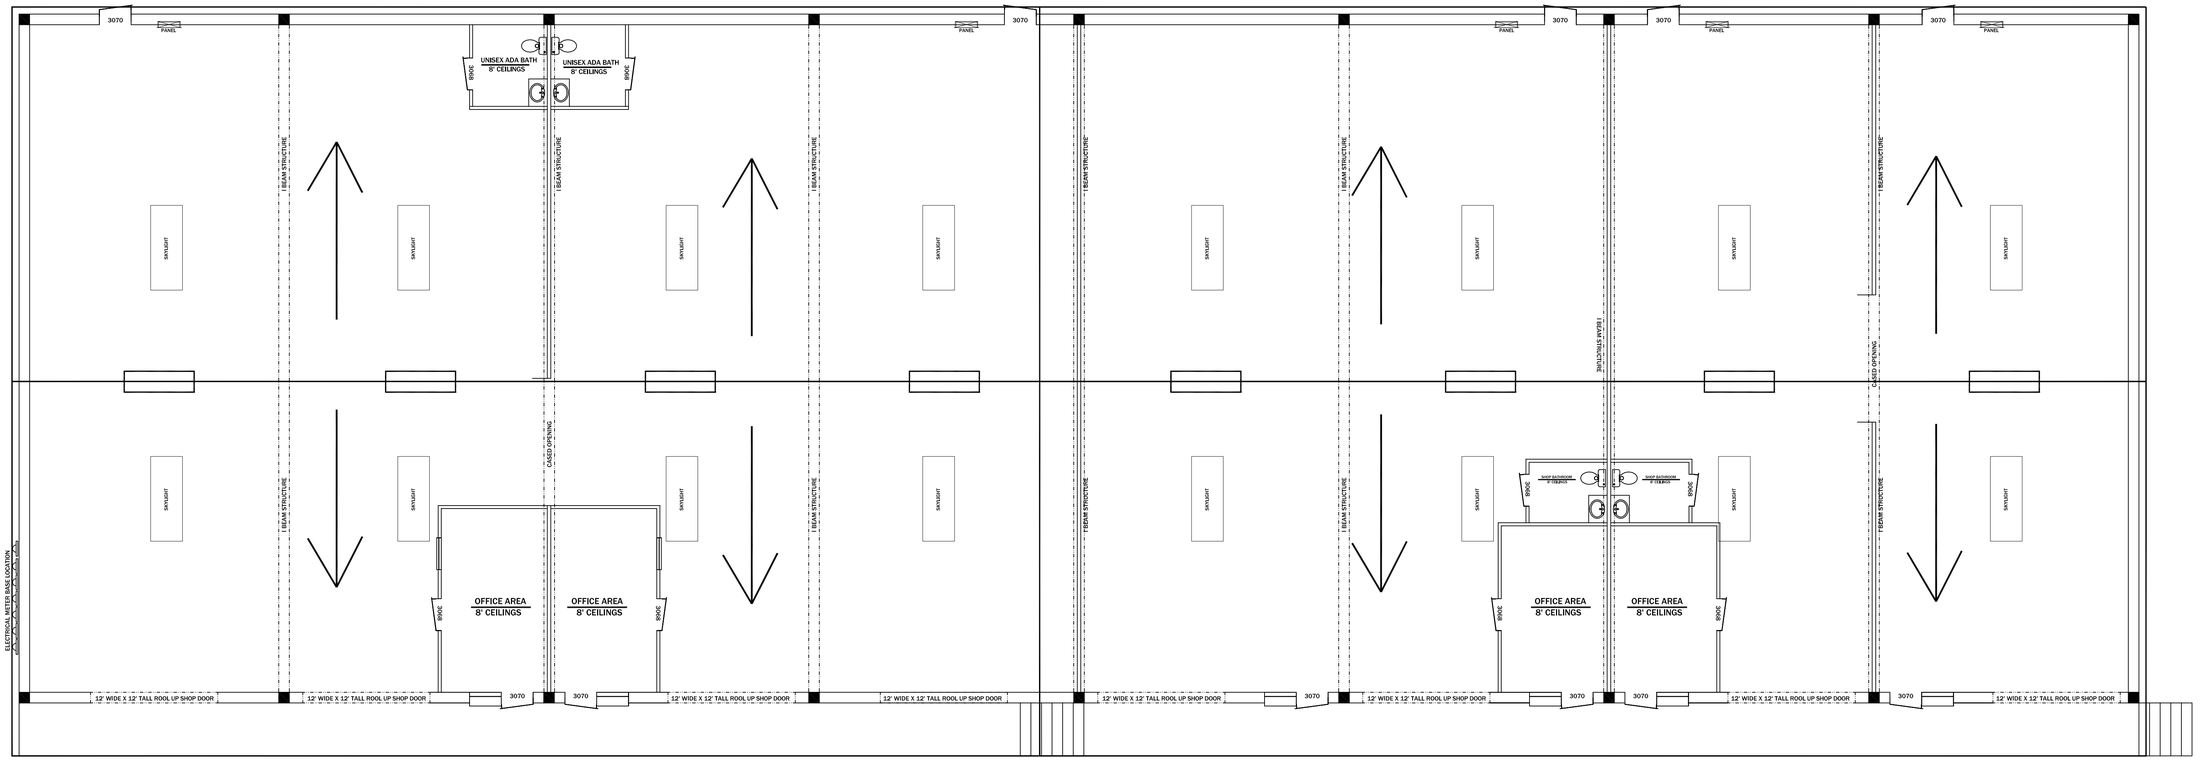

ADJACENT TO PARKING/LOADING DOCK AREA
FRONT SIDE OF BUILDING

RAYMOND C FINGER
ARCHITECTS, LLC

ARCHITECTURE, LANDSCAPE ARCHITECTURE
& PLANNING

1203 E Clay St, Thomasville, GA, 31792
Telephone: 229.551.9846

NOTE:
DRAWINGS PROVIDED HEREIN ARE MEASURED DRAWINGS OF EXISTING STRUCTURES. THE ORIGINAL DESIGN PROFESSIONAL RETAINS ALL COPYRIGHTS PERTAINING TO THESE STRUCTURES. THESE DRAWINGS ARE PROVIDED FOR THE DEVELOPMENT OF THESE STRUCTURES AND ARE DRAW TO REFLECT THE EXISTING CONDITIONS TO THE BEST OF OUR ABILITY. VERIFY ALL EXISTING CONDITIONS PRIOR TO COMMENCING WORK.

PROJECT:

INDUSTRIAL PLAZA DRIVE
BUILDING -D-
65' X 175"

Tallahassee, Florida

No.	Date	Issue Description

DATE: AUGUST 29, 2022
RCFA PROJECT NO: PLAZA DRIVE


COPYRIGHT:
2022 Raymond C. Finger Architects, All Rights Reserved

SHEET TITLE:

EXISTING ROOF OVERVIEW
OF BLD E

A-2

NOT RELEASED FOR CONSTRUCTION

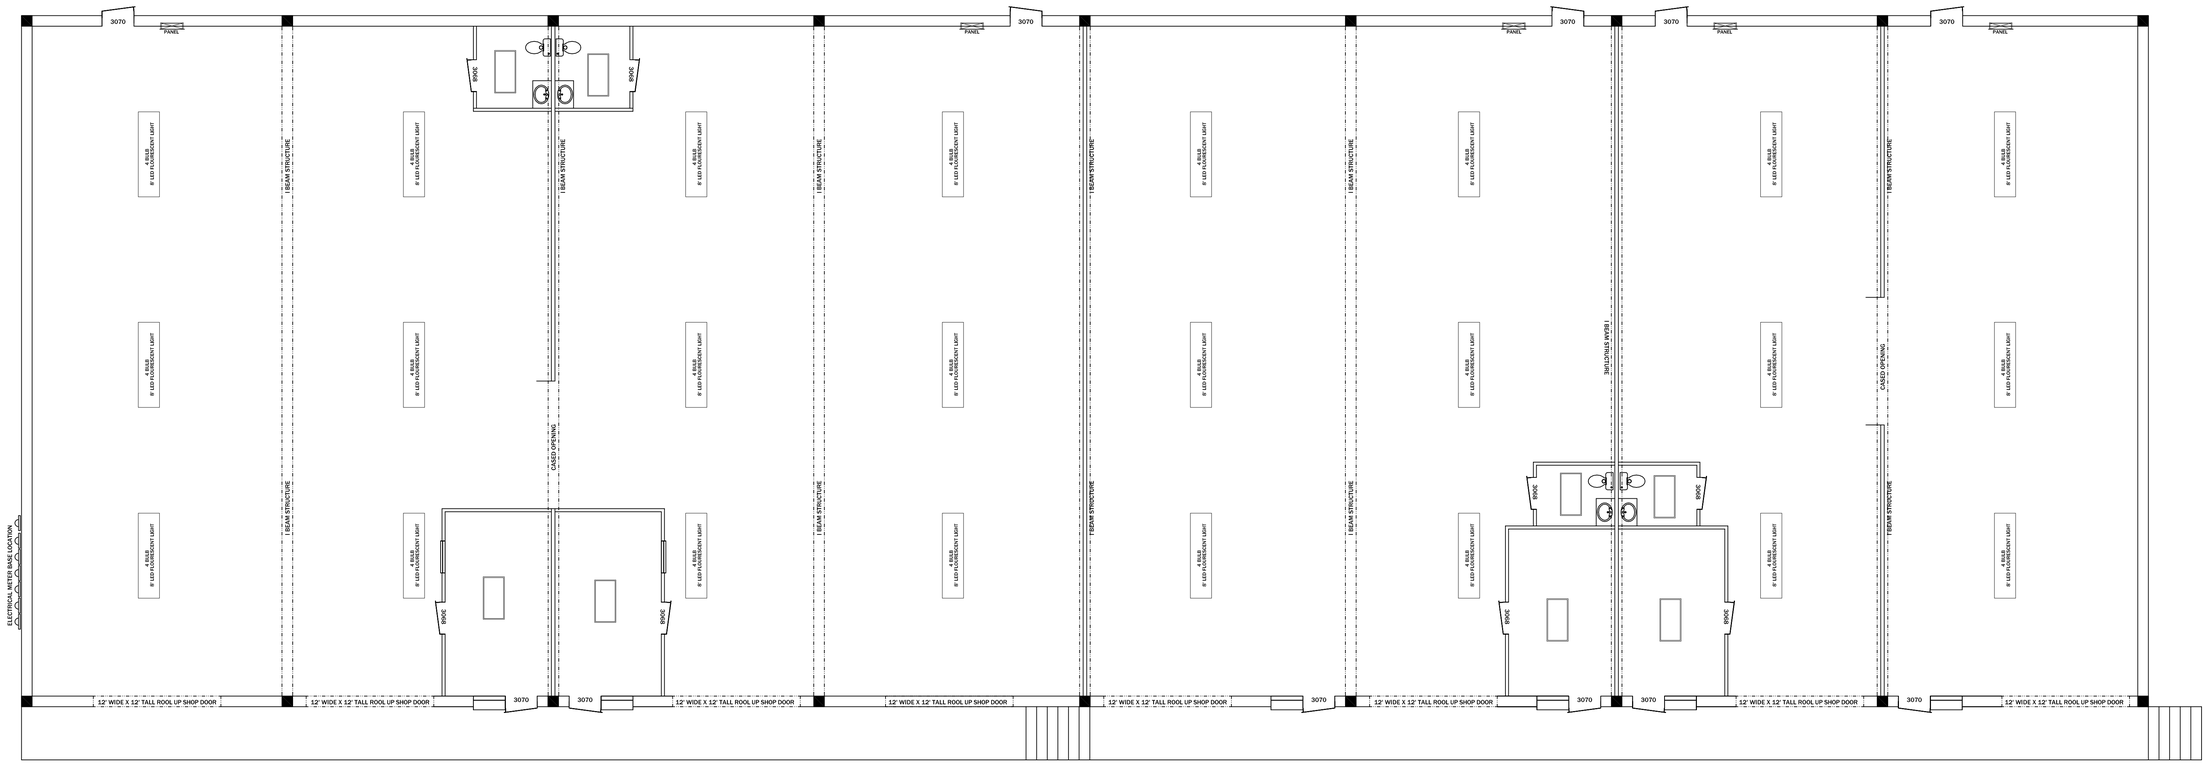

ADJACENT TO PARKING/LOADING DOCK AREA
FRONT SIDE OF BUILDING

RAYMOND C FINGER ARCHITECTS, LLC
ARCHITECTURE, LANDSCAPE ARCHITECTURE & PLANNING
1203 E Clay St, Thomasville, GA, 31792
Telephone: 229.551.9846

NOTE:
DRAWINGS PROVIDED HEREIN ARE MEASURED DRAWINGS OF EXISTING STRUCTURES. THE ORIGINAL DESIGN PROFESSIONAL RETAINS ALL COPYRIGHTS PERTAINING TO THESE STRUCTURES. THESE DRAWINGS ARE PROVIDED FOR THE DEVELOPMENT OF THESE STRUCTURES AND ARE DRAW TO REFLECT THE EXISTING CONDITIONS TO THE BEST OF OUR ABILITY. VERIFY ALL EXISTING CONDITIONS PRIOR TO COMMENCING WORK.

PROJECT:

INDUSTRIAL PLAZA DRIVE
BUILDING -D-
65' X 175"

Tallahassee, Florida

No.	Date	Issue Description

DATE: AUGUST 29, 2022
RCFA PROJECT NO: PLAZA DRIVE

COPYRIGHT:
2022 Raymond C. Finger Architects, All Rights Reserved

SHEET TITLE:


CEILING/LIGHTING LAYOUT OF BUILDING E

A-3

NOT RELEASED FOR CONSTRUCTION



EXISTING
FRONT ELEVATION

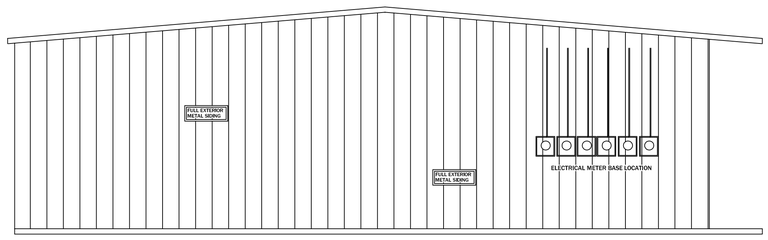

EXISTING
LEFT ELEVATION

RAYMOND C FINGER ARCHITECTS, LLC
ARCHITECTURE, LANDSCAPE ARCHITECTURE & PLANNING
1203 E Clay St, Thomasville, GA. 31792
Telephone: 229.551.9846

NOTE:
DRAWINGS PROVIDED HEREIN ARE MEASURED DRAWINGS OF EXISTING STRUCTURES. THE ORIGINAL DESIGN PROFESSIONAL RETAINS ALL COPYRIGHTS PERTAINING TO THESE STRUCTURES. THESE DRAWINGS ARE PROVIDED FOR THE DEVELOPMENT OF THESE STRUCTURES AND ARE DRAW TO REFLECT THE EXISTING CONDITIONS TO THE BEST OF OUR ABILITY. VERIFY ALL EXISTING CONDITIONS PRIOR TO COMMENCING WORK.

PROJECT:

INDUSTRIAL PLAZA DRIVE
BUILDING -D-
65' X 175"

Tallahassee, Florida

No.	Date	Issue Description

DATE: AUGUST 29, 2022
RCFA PROJECT NO: PLAZA DRIVE

COPYRIGHT:
2022 Raymond C. Finger Architects, All Rights Reserved

SHEET TITLE:

ELEVATIONS OF
OF BUILDING E

A-4

NOT RELEASED FOR CONSTRUCTION