

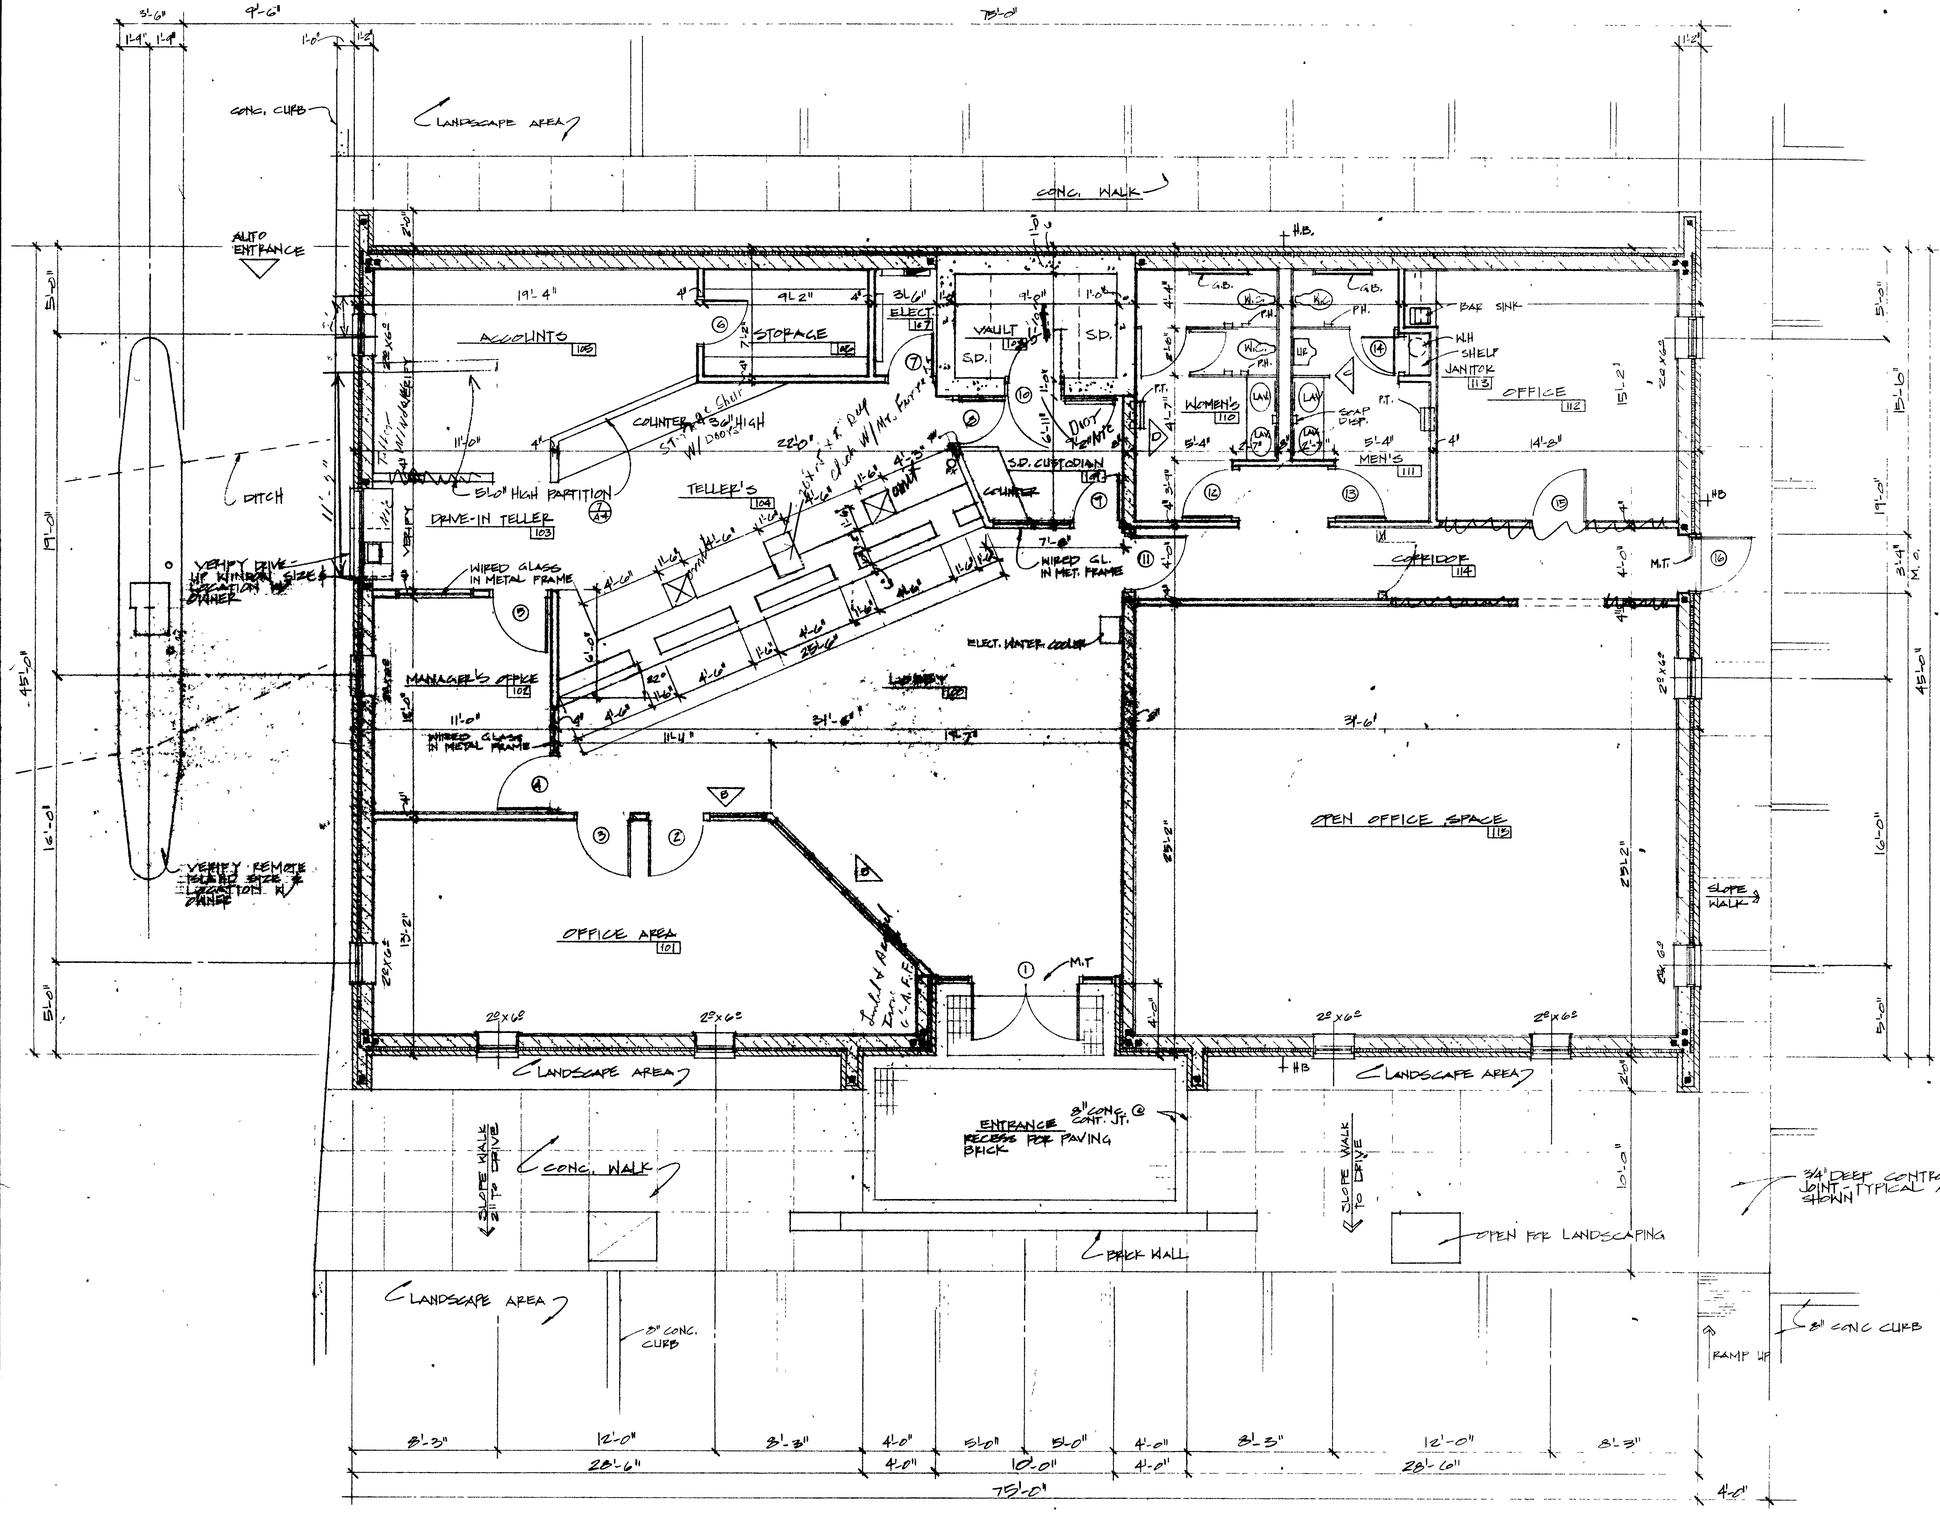


1 A-3 FLOOR PLAN
1/4"=1'-0"

NOTE:
EXPOSED COUNTER SURFACES SHALL BE LAMINATED PLASTIC OVER 3/4" A.C. PLYWOOD

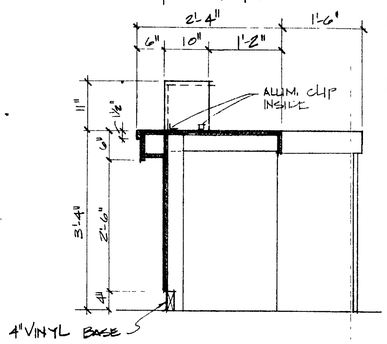

2 A-3 TELLER COUNTER SECT.
3/4"=1'-0"

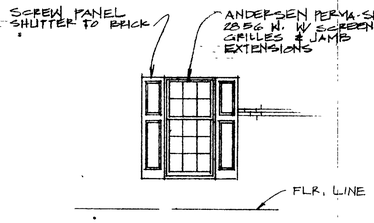

3 A-3 ALTERNATE WINDOW ELEV.
1/4"=1'-0"

NOTES:

1. DESIGN ROOF LOADS: LL.-30 PSF
2. PROVIDE SOUND INSULATION AT ALL FULL HEIGHT PARTITIONS
3. 20 GAL ELECT. WATER HEATER W/ TIMER
4. DRIVE-IN WINDOW VAULT DOOR & SECURITY SYSTEM FURNISHED & INSTALLED BY OWNER - GEN. CONTRACTOR TO BUILD TO UNITS VERIFY DIMENSIONS.
5. SUBMIT SHOP DRAWINGS OF ALL CAGE WORK TO BE FURNISHED IN THIS CONTRACT.

This Drawing Document is the property of Jerry L. Hicks, Architect and is protected by the laws of the State of Florida, and is prepared as an instrument of service for use solely with respect to this project and shall not be used by others without expressed written consent from the Architect is prohibited
© Jerry L. Hicks 1981

JERRY L. HICKS ARCHITECT
4716 TORY SOUND LANE TALLAHASSEE, FLORIDA 32308
(904) 893-0907

REVISIONS
DATE 5-11-81
DRAWN BY HICKS

JOB NO 8117
SHEET NO A-3 of 8

SHEET TITLE FLOOR PLAN

HUMAN & ENVIRONMENTAL RESOURCES
EMPLOYEES CREDIT UNION
2129 BLAIRSTONE ROAD
TALLAHASSEE, FLORIDA 32304