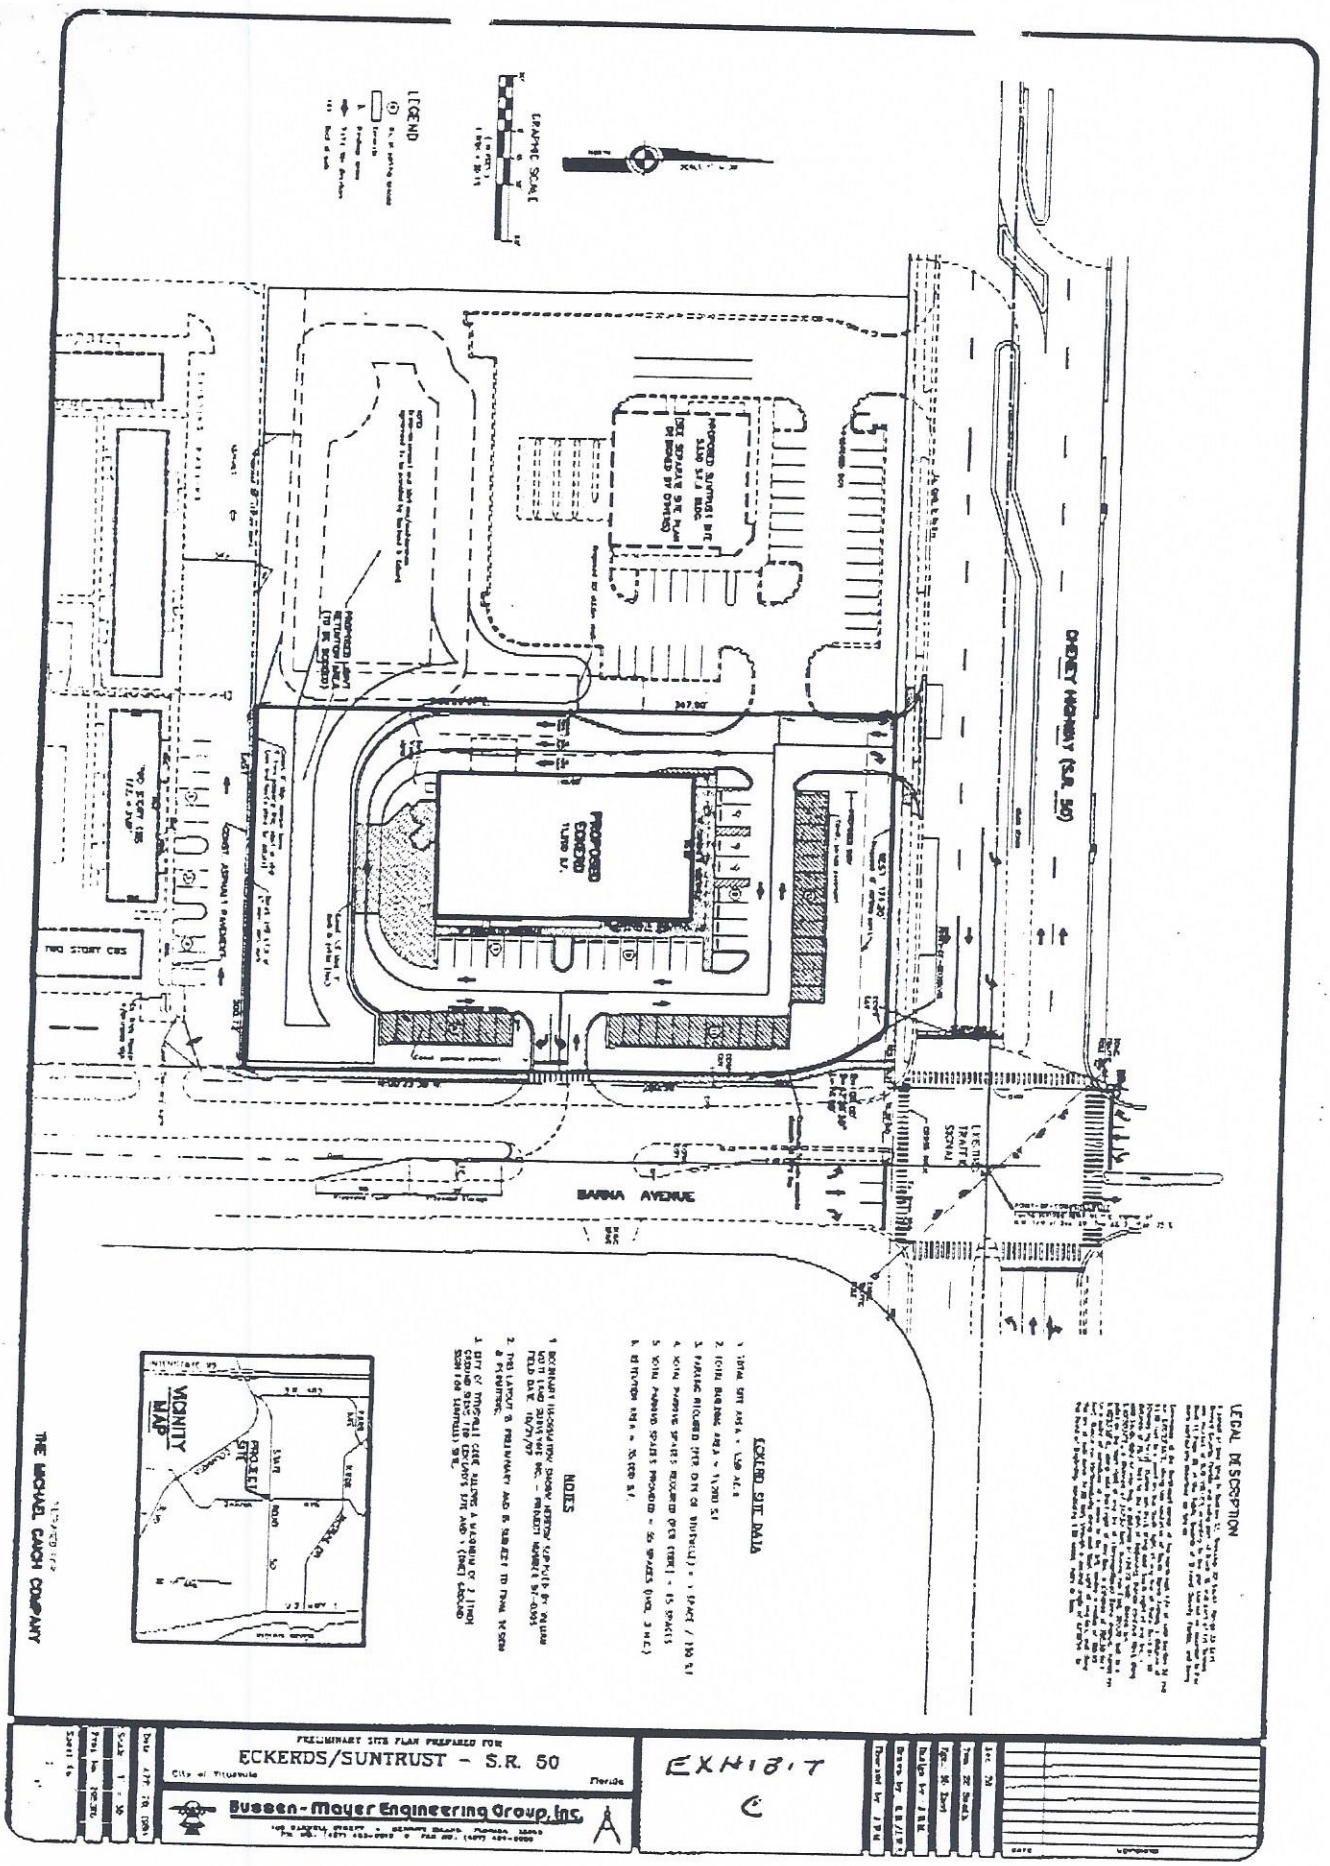

LEGEND
GRAPHIC SCALE
DIXIE HIGHWAY (S.R. 50)
PROPOSED ECKERD
BARNA AVENUE
TWO STORY CBS
VICINITY MAP
PROJECT SITE
NOTES
ECKERD SITE DATA
LEGAL DESCRIPTION
PRELIMINARY SITE PLAN PREPARED FOR
ECKERDS/SUNTRUST - S.R. 50
City of Titusville
Florida
Busben-Mayer Engineering Group, Inc.
EXHIBIT
C
THE MICHAEL CARCH COMPANY