WALL SCHEDULE
= EXISTING WALLS
= EXISTING 1 HR. RATED WALLS
= NEW 1 HR. RATED WALL
= NEW WALLS

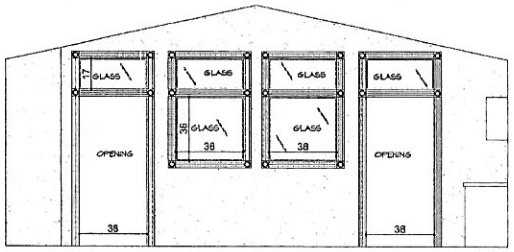

1 Wall Elevation
Not to Scale

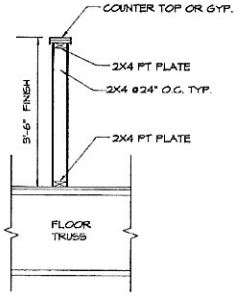

2 Wall Section
Not to Scale

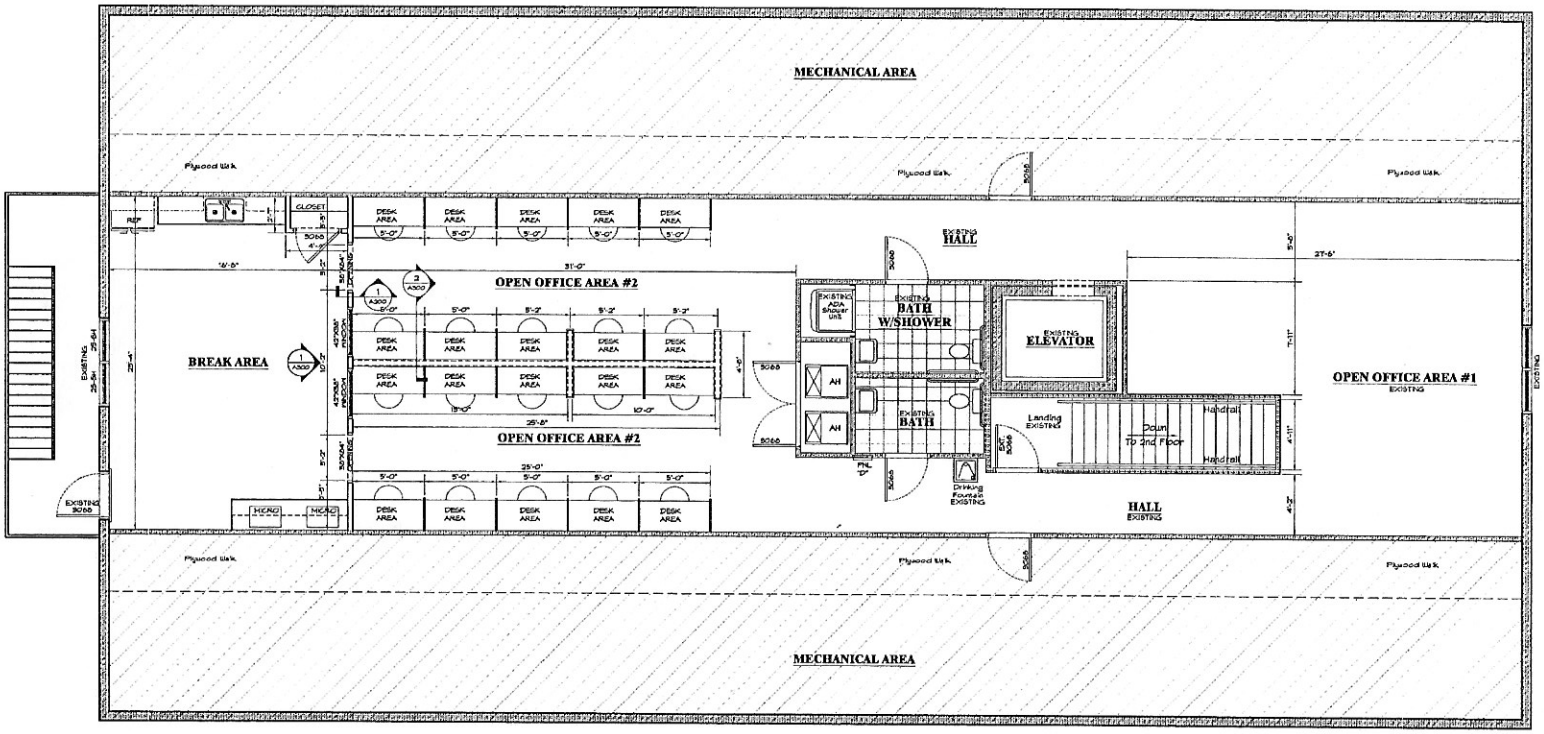

NOTE : All Dimensions are Approximate. Final measurements are to be determined in field

1st	5,000 SF
2nd	5,000 SF
Attic	2,500 SF
Total	12,500 SF

UNDER ROOF 12,500 SF

Final

Drawing Number	Date	Description of Revision

OWNER
Time Warner II Remodel
Millennium Center
RIVERVIEW, FLORIDA

BDE Brad Design & Engineering, Inc.
CA 16264
708 Lithia Pinecrest Road, Suite 101
Brandon, Florida 33511
Phone (813) 689-7002
Fax (813) 684-1691

SEAL
Ray M. Smith
FL Architect # 12864
2207 Commerce Ct.
Venice, FL 33594
Phone: 727-602-8401

Proposed 3rd Floor Layout

DATE April 30, 2012
SCALE 1/4"=1'-0"
DRAWN BDE
SHEET A300

2012-002 TW2-3 Remodel.dwg

V:\Com Rem\2012-002 TW2 Remodel