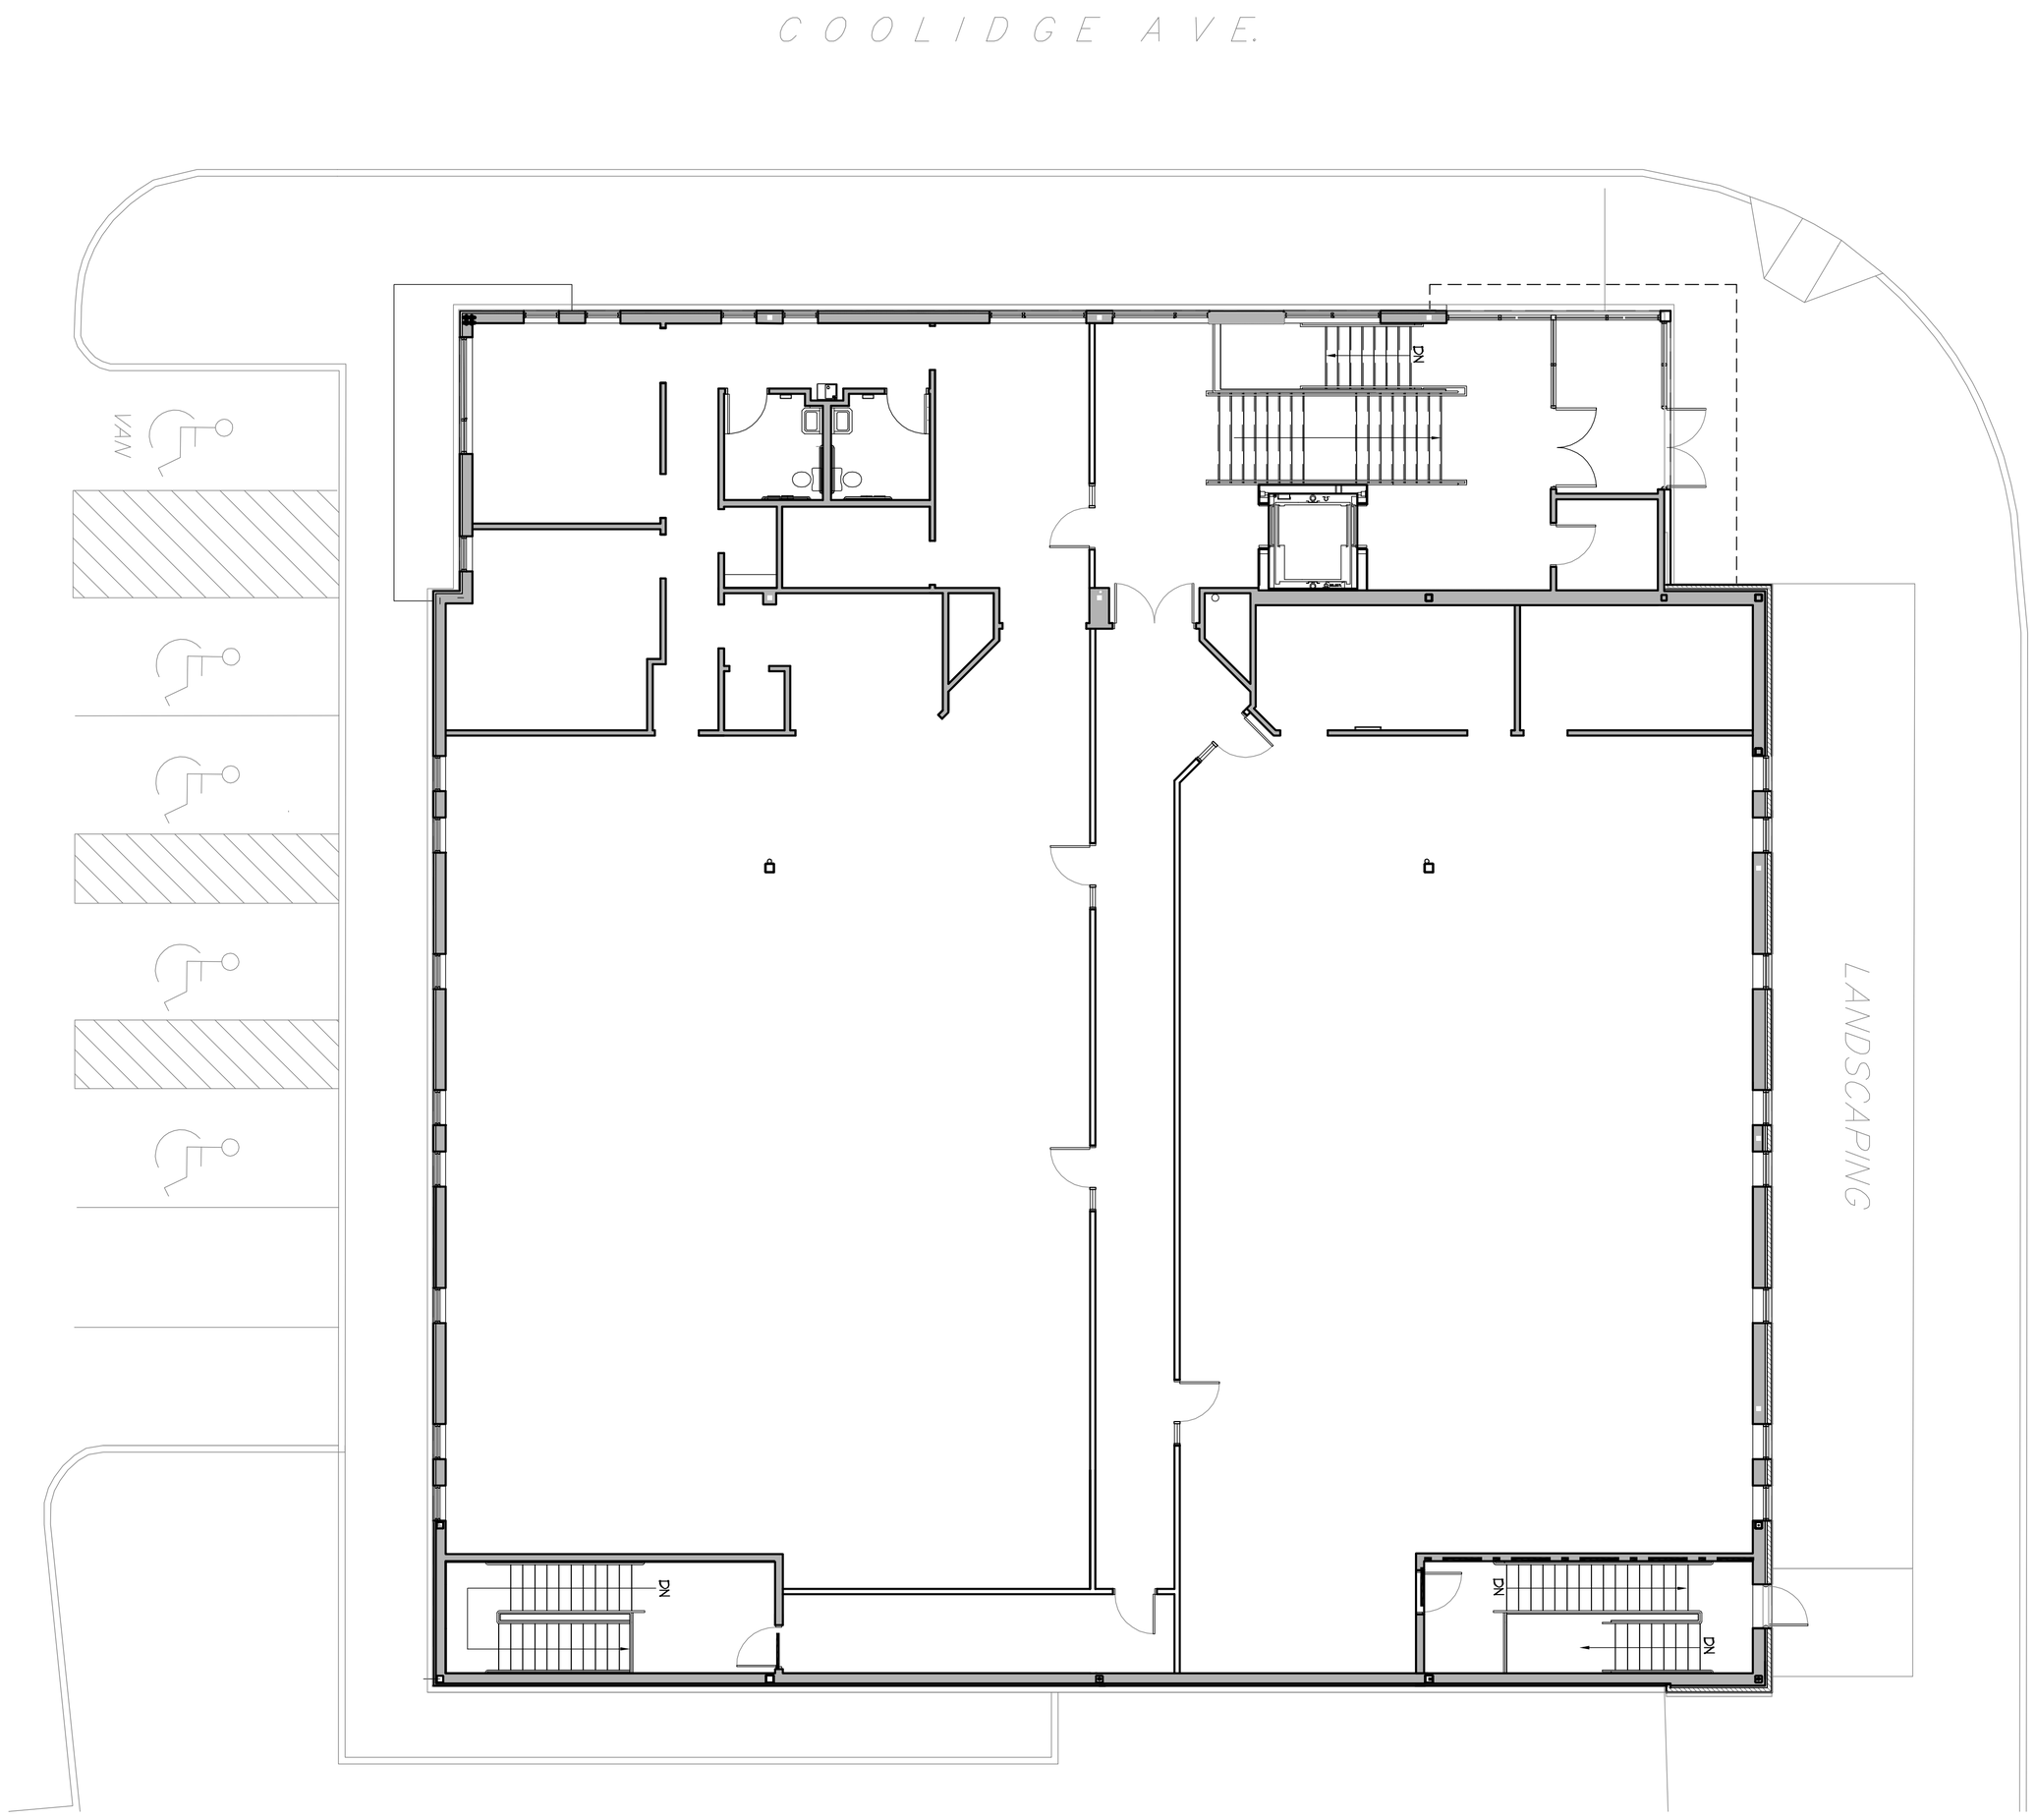

1 SECOND FLOOR PLAN

SCALE: SCALE: 1/8" = 1'-0"

Copyright © 2007 by BKA Architects, Inc. The architectural plans, drawings, designs, specifications and other arrangements on this sheet are and shall remain the property of BKA Associates, Inc. No part thereof shall be copied, disclosed to others, or used in connection with any work or project, other than the specified project for which they have been prepared and developed, without the express knowledge and written consent of BKA Architects, Inc.

Drawing: A1.2

Scale: AS NOTED
Date: Feb 01, 2015
Drawn By: DSG
Checked By: ASB
Job Number: 214195

SECOND FLOOR PLAN

OFFICE BUILDING SHELL SPACE
655 CENTRE STREET
BROCKTON, MA

1	5/28/15	ISSUED FOR CONSTUCTION

Revisions

	Date					

BKA Architects, Inc.
Architecture + Interiors
142 Crescent Street
Brockton, MA 02302
tel : 508.583.5603
fax : 508.584.2914
e-mail : bka@bkaarcha.com