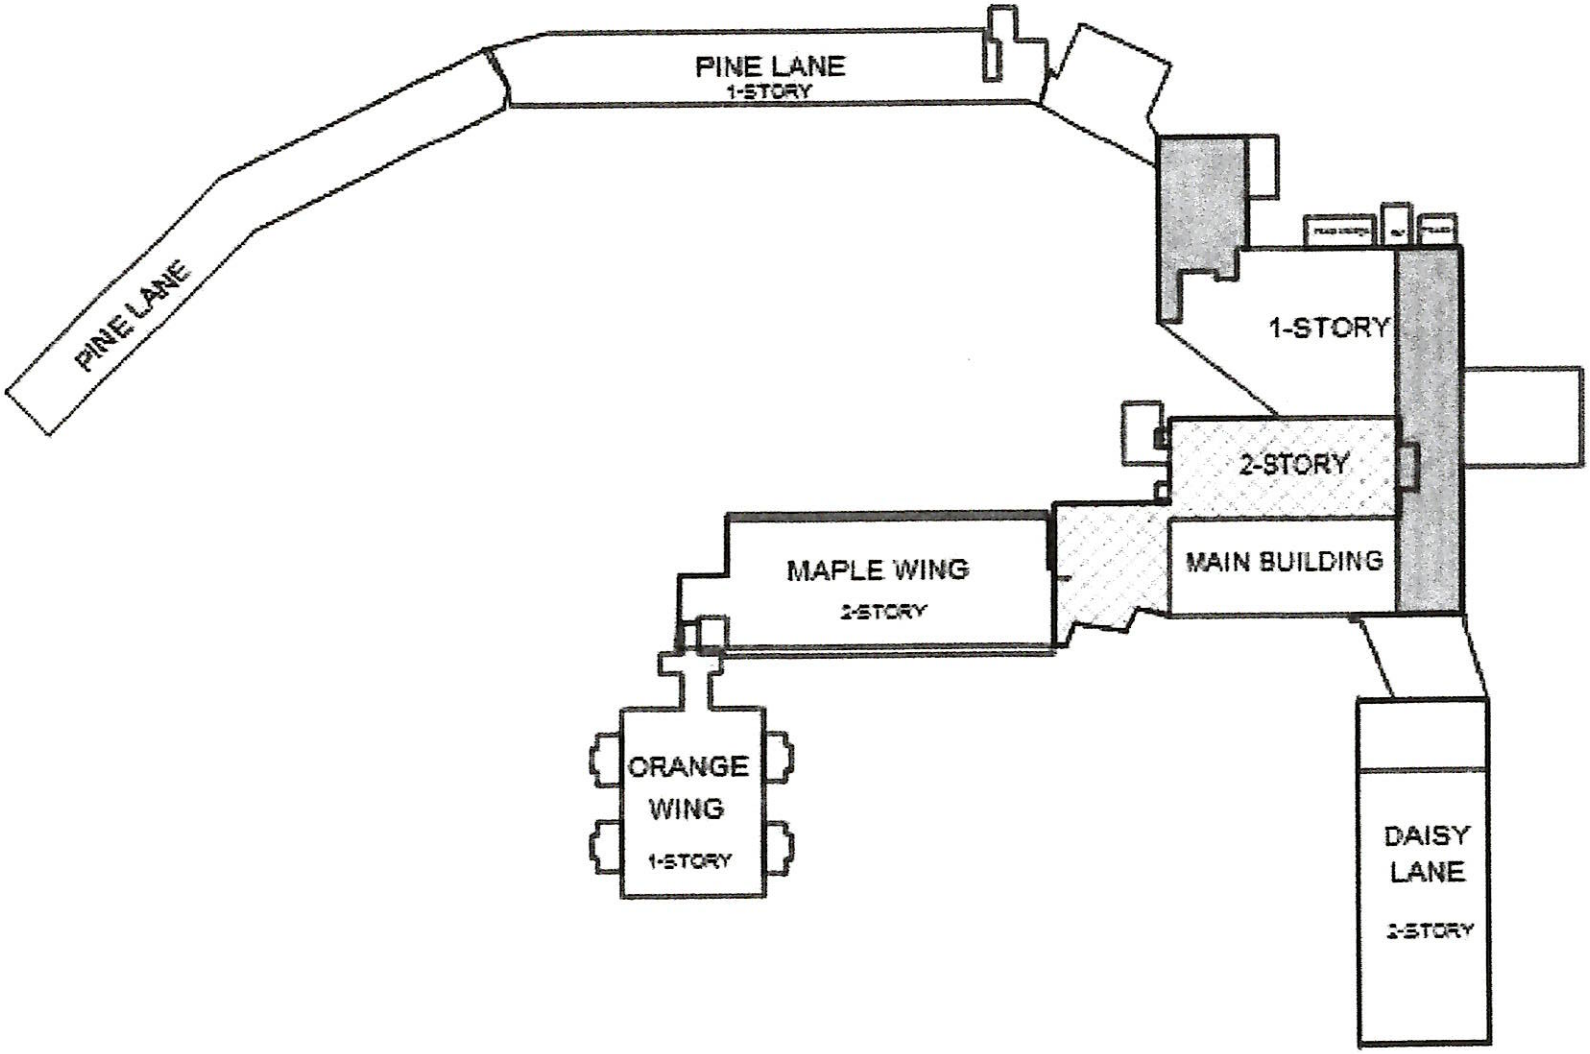


FACILITY SKETCH