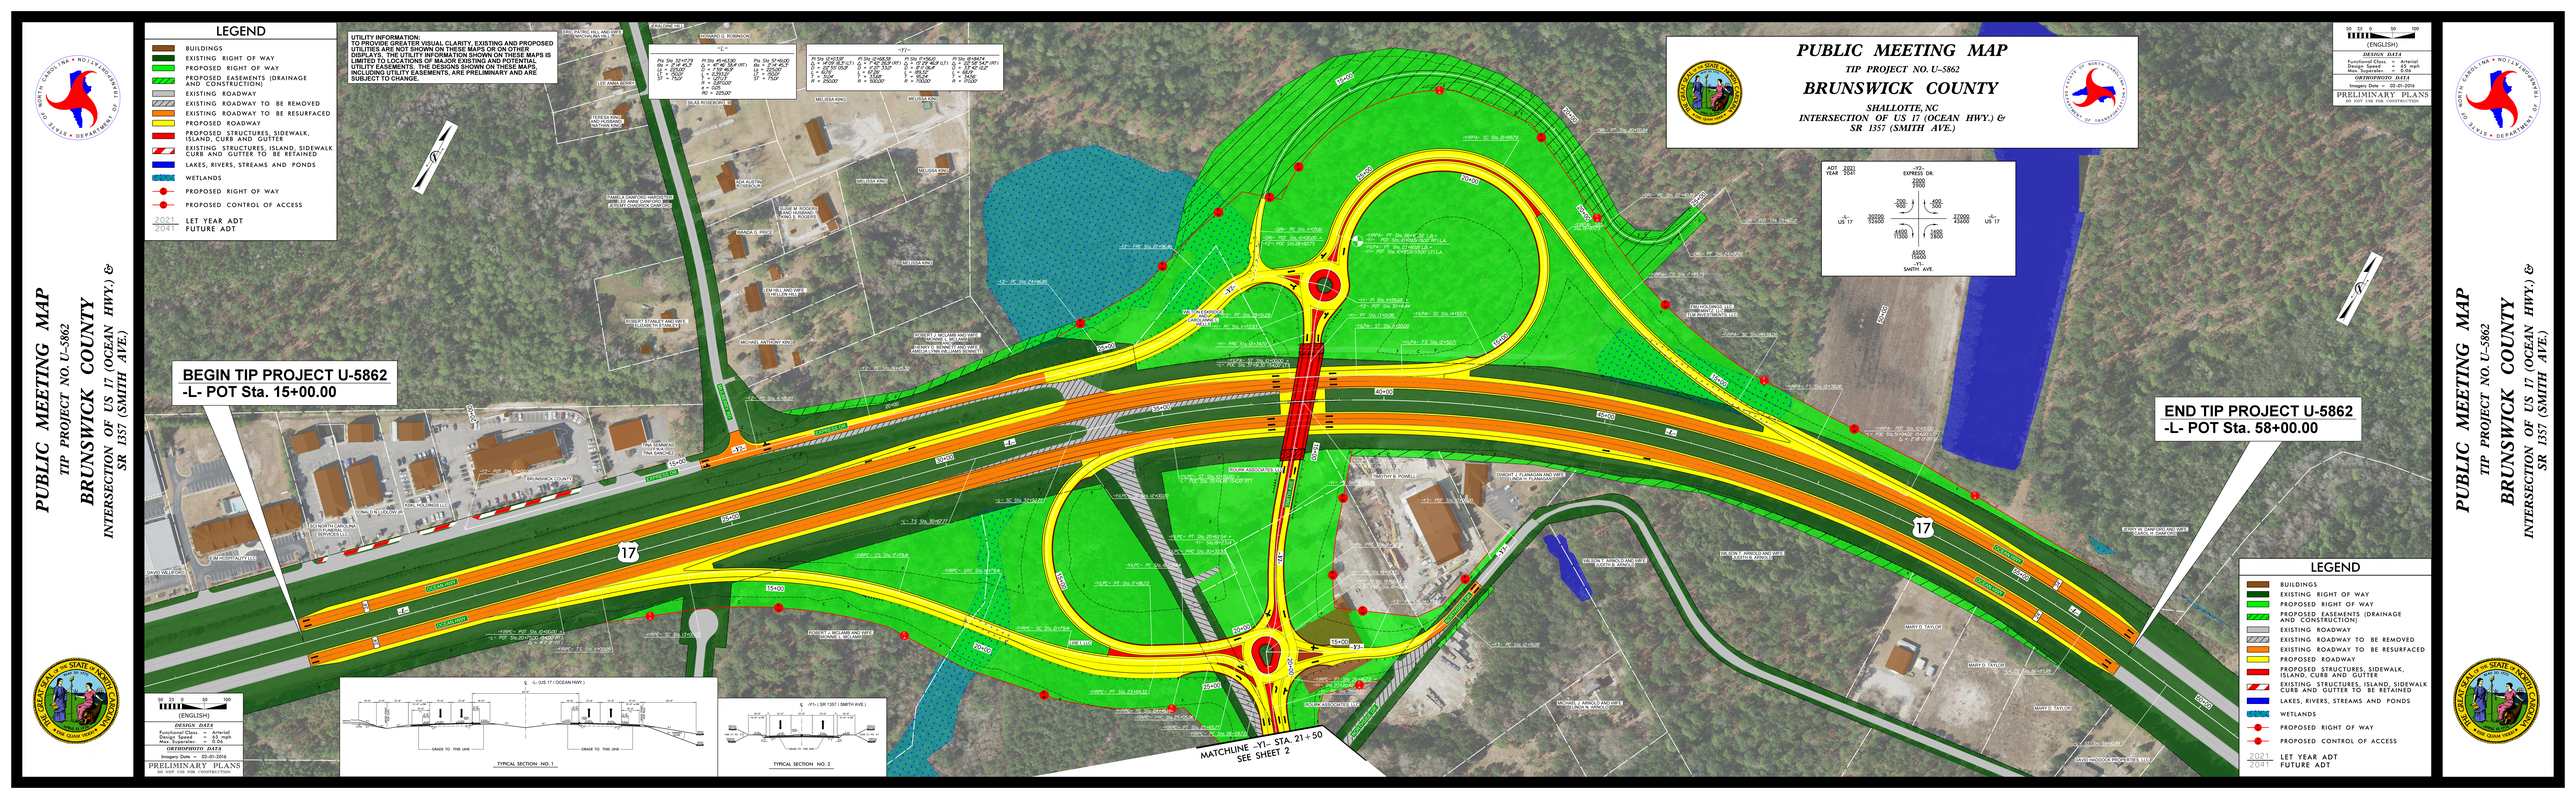
PUBLIC MEETING MAP
TIP PROJECT NO. U-5862
BRUNSWICK COUNTY
INTERSECTION OF US 17 (OCEAN HWY.) & SR 1357 (SMITH AVE.)
LEGEND
BUILDINGS
EXISTING RIGHT OF WAY
PROPOSED RIGHT OF WAY
PROPOSED EASEMENTS (DRAINAGE AND CONSTRUCTION)
EXISTING ROADWAY
EXISTING ROADWAY TO BE REMOVED
EXISTING ROADWAY TO BE RESURFACED
PROPOSED ROADWAY
PROPOSED STRUCTURES, SIDEWALK, ISLAND, CURB AND GUTTER
EXISTING STRUCTURES, ISLAND, SIDEWALK CURB AND GUTTER TO BE RETAINED
LAKES, RIVERS, STREAMS AND PONDS
WETLANDS
PROPOSED RIGHT OF WAY
PROPOSED CONTROL OF ACCESS
2021 LET YEAR ADT
2041 FUTURE ADT
UTILITY INFORMATION:
TO PROVIDE GREATER VISUAL CLARITY, EXISTING AND PROPOSED UTILITIES ARE SHOWN ON SEPARATE MAPS OR OTHER DISPLAYS. THE UTILITY INFORMATION SHOWN ON THESE MAPS IS LIMITED TO LOCATIONS OF MAJOR EXISTING AND POTENTIAL UTILITY EASEMENTS. THE DESIGNS SHOWN ON THESE MAPS, INCLUDING UTILITY EASEMENTS, ARE PRELIMINARY AND ARE SUBJECT TO CHANGE.
-L-
-Y1-
-Y2-
BEGIN TIP PROJECT U-5862
-L- POT Sta. 15+00.00
END TIP PROJECT U-5862
-L- POT Sta. 58+00.00
MATCHLINE -Y1- STA. 21+50
SEE SHEET 2
PUBLIC MEETING MAP
TIP PROJECT NO. U-5862
BRUNSWICK COUNTY
INTERSECTION OF US 17 (OCEAN HWY.) & SR 1357 (SMITH AVE.)
(ENGLISH)
DESIGN DATA
Functional Class. = Arterial
Design Speed = 65 mph
Max. Superelev. = 6.0%
ORTHOPHOTO DATA
Imagery Date = 02-01-2016
PRELIMINARY PLANS
DO NOT USE FOR CONSTRUCTION
ADT 2021
YEAR 2041
-Y2- EXPRESS DR.
-L- US 17
-Y1- SMITH AVE.
TYPICAL SECTION NO. 1
TYPICAL SECTION NO. 2
LEGEND
BUILDINGS
EXISTING RIGHT OF WAY
PROPOSED RIGHT OF WAY
PROPOSED EASEMENTS (DRAINAGE AND CONSTRUCTION)
EXISTING ROADWAY
EXISTING ROADWAY TO BE REMOVED
EXISTING ROADWAY TO BE RESURFACED
PROPOSED ROADWAY
PROPOSED STRUCTURES, SIDEWALK, ISLAND, CURB AND GUTTER
EXISTING STRUCTURES, ISLAND, SIDEWALK CURB AND GUTTER TO BE RETAINED
LAKES, RIVERS, STREAMS AND PONDS
WETLANDS
PROPOSED RIGHT OF WAY
PROPOSED CONTROL OF ACCESS
2021 LET YEAR ADT
2041 FUTURE ADT