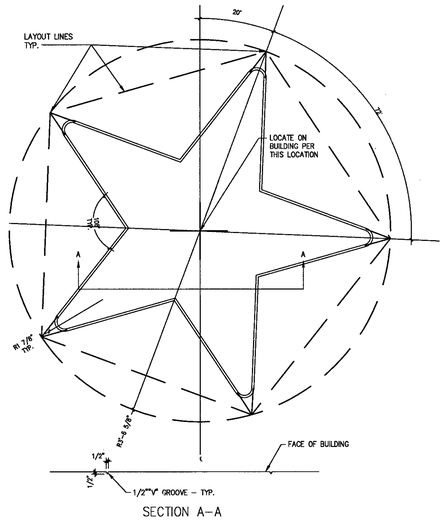


SECTION A-A

WALL STAR LAYOUT | SCALE: 3/4"=1'-0" | 18

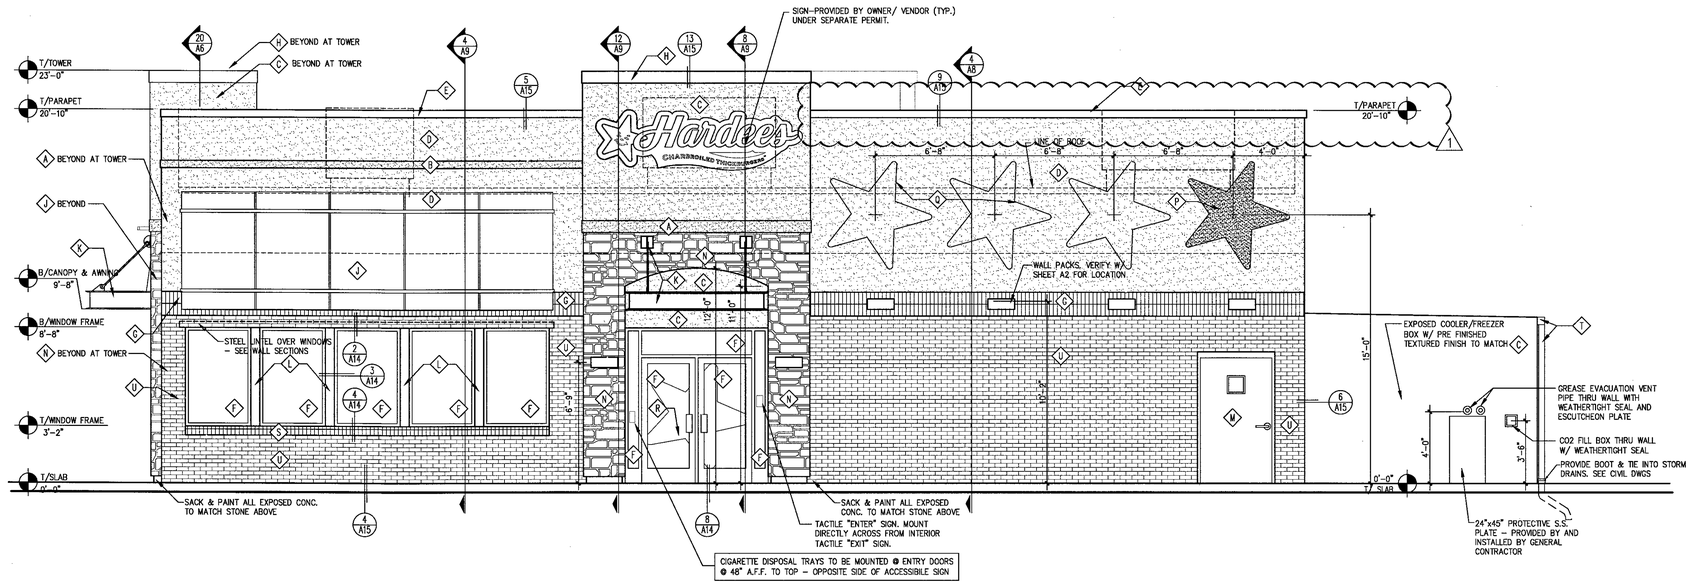


RIGHT SIDE ELEVATION | SCALE: 1/4"=1'-0" | 2

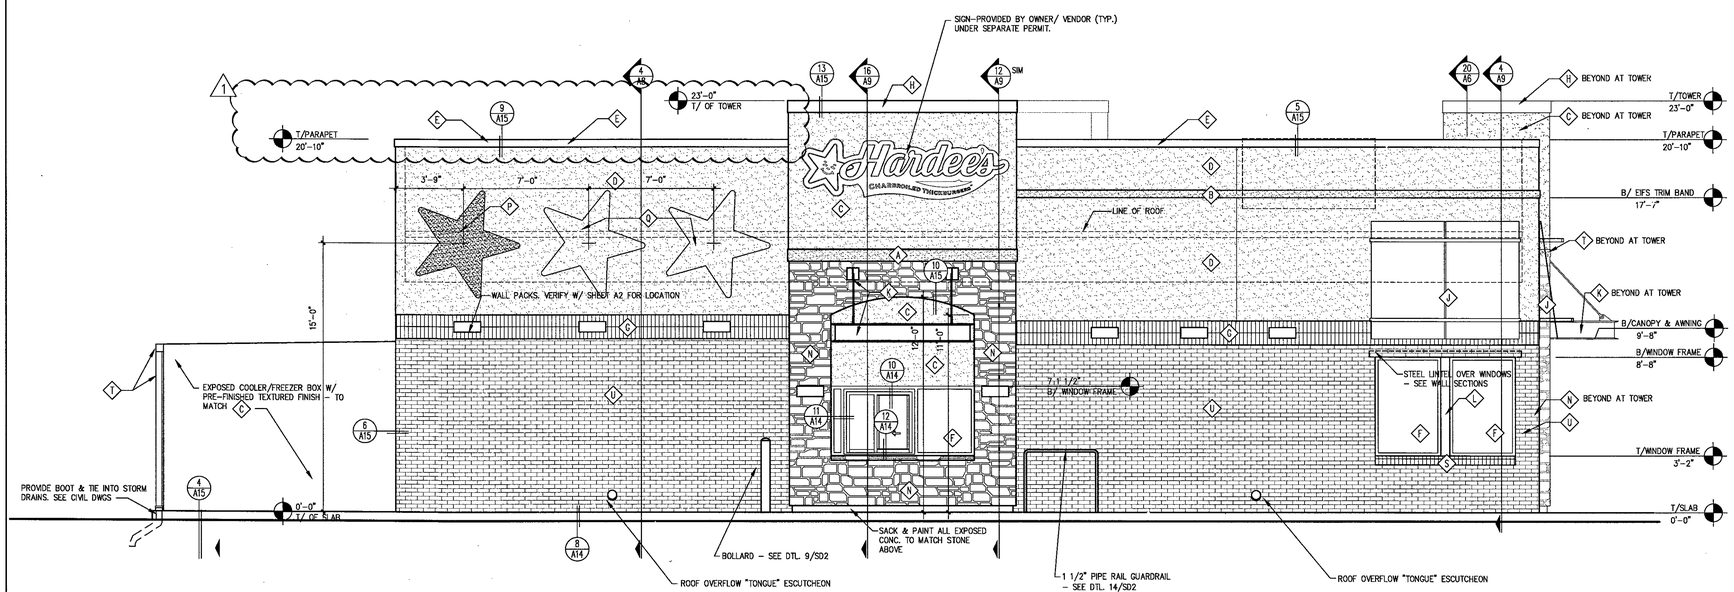


XXXXX | SCALE: 3/4"=1'-0" | 20

LEFT SIDE ELEVATION | SCALE: 1/4"=1'-0" | 4

NRD Project # 16432


NRD national restaurant designers
ARCHITECTS & ENGINEERS
3005 Carrington Mill Blvd. Suite 150,
Morrisville NC 27560
ph: 919 544 7251 fax: 919 544 9399
A Division of LMHT Associates


STATE OF GEORGIA ARCHITECT GLEN LICHTMANN CERTIFICATE NO. 020429 3/15/17

JAN. 31, 2015

HARDEE'S H24-66 PROTOTYPE
U.S. HWY. 441 BUS.
CORNELIA, GEORGIA 30531

REVISIONS

| NO. | DESCRIPTION | DATE |
|---|---|---|
| 1 | CITY COMMENTS | 3-16-17 |

EXTERIOR ELEVATIONS

DRAWN BY: | CHECKED BY #1: | CHECKED BY #2: | APPROVED BY:

CKE SITE ID.:

DATE: 02/01/2017

SHEET NUMBER: A6

A6R1.dwg Mar 16, 2017 - 10:43am