AREA SCHEDULE (GROSS)	
Name	AREA
UNIT 1	5364 SF
UNIT 2	5739 SF
UNIT 3	6926 SF
UNIT 4	7028 SF
UNIT 5	7684 SF
	32742 SF

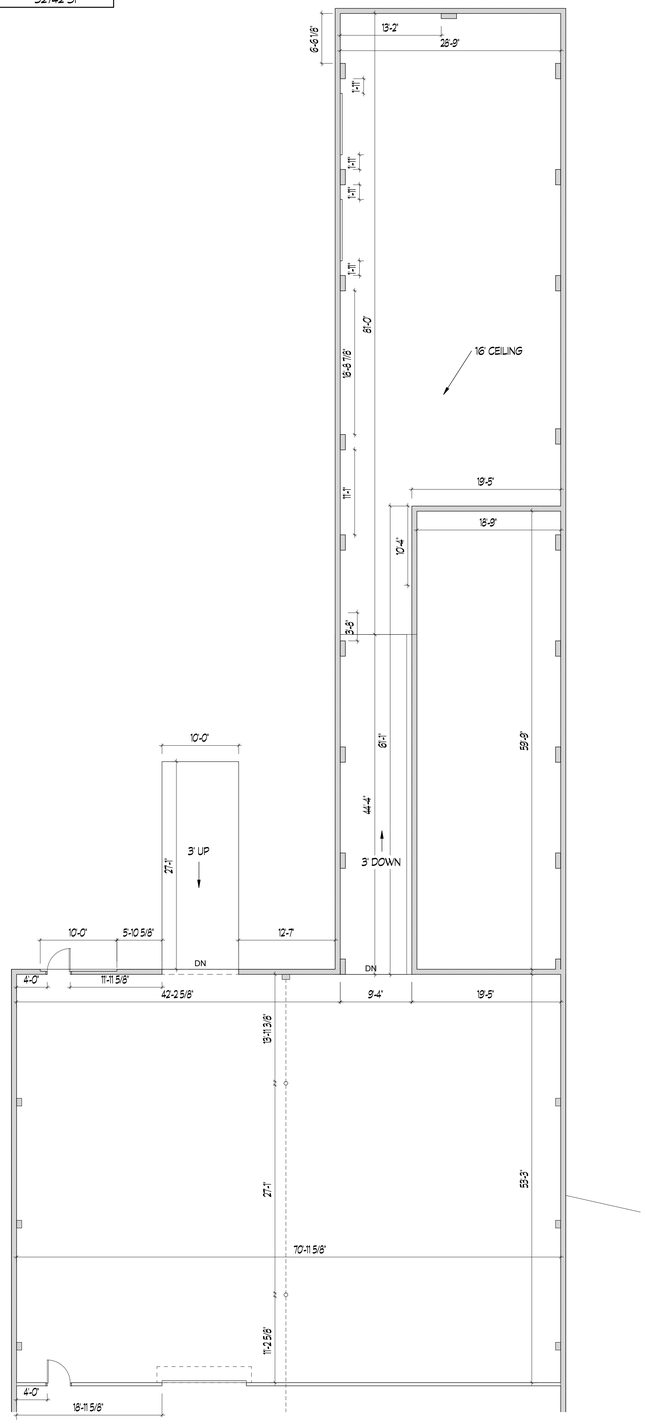

1 EX101 EXISTING FLOORPLAN - BACK
SCALE: 1/8" = 1'-0"

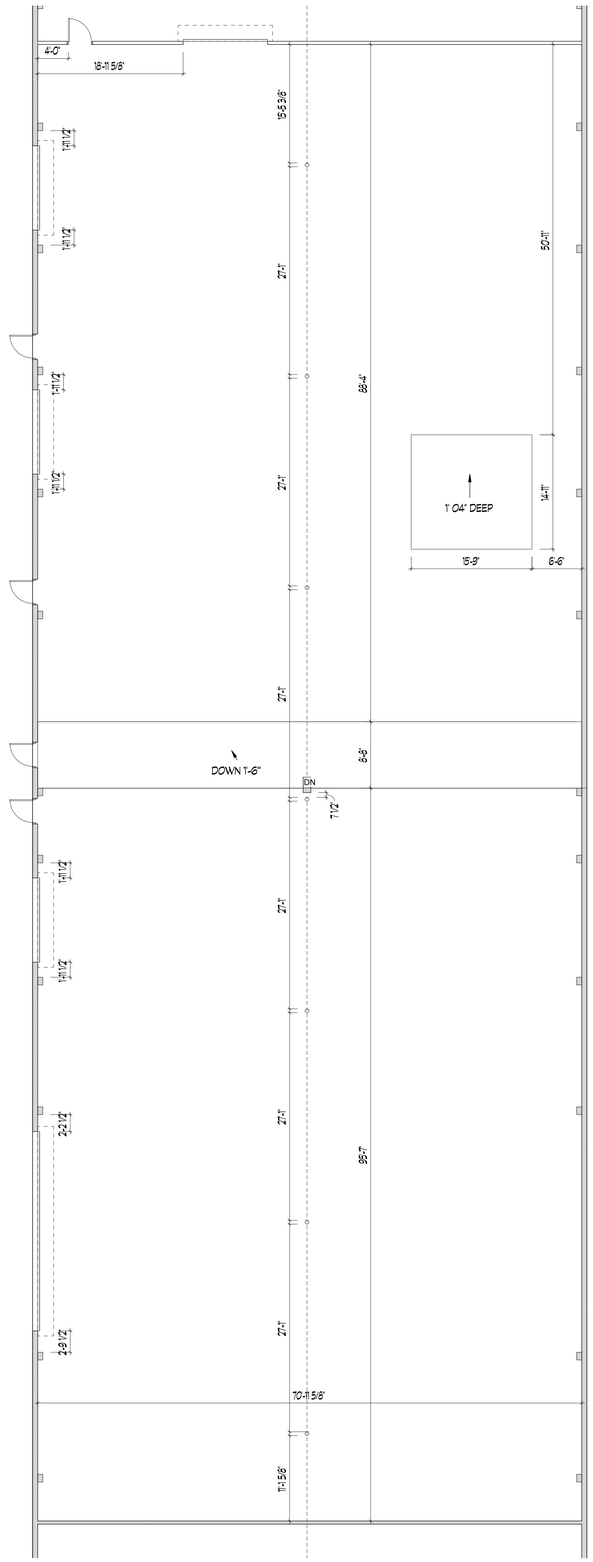

2 EX101 EXISTING FLOORPLAN - MIDDLE
SCALE: 1/8" = 1'-0"

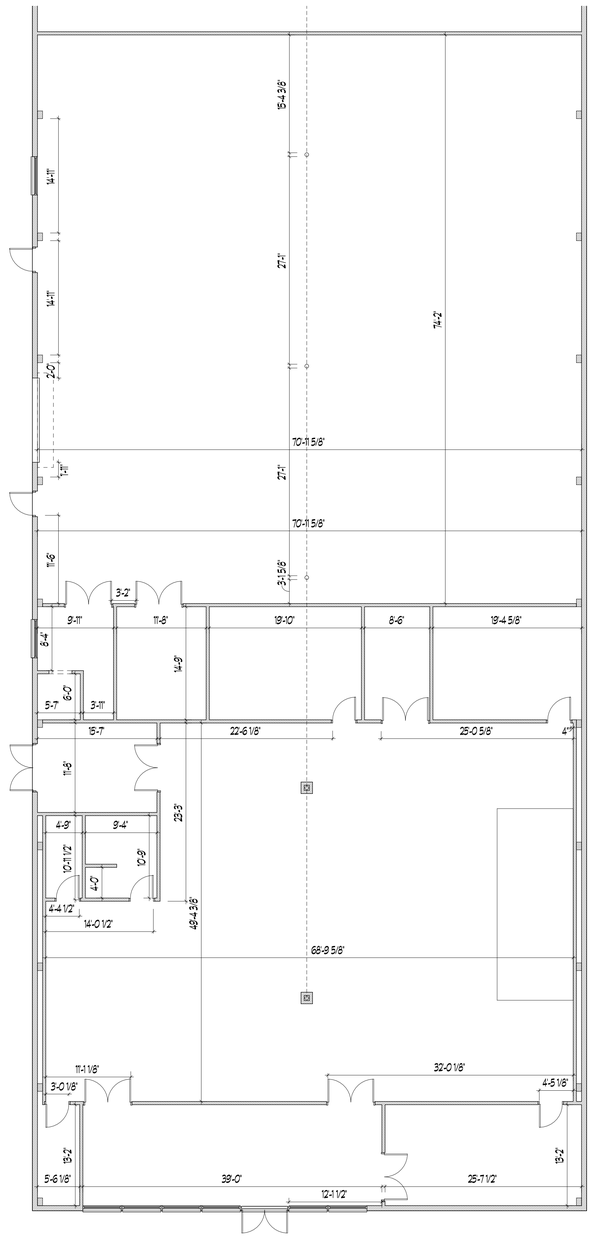

3 EX101 EXISTING FLOORPLAN - FRONT
SCALE: 1/8" = 1'-0"

dickinson ARCHITECTS
Architecture|Interior Design|Planning
771 Broad Street Suite 200
Augusta, Georgia 30901
(706) 722-7488
mail@dickinsonarchitects.com
www.dickinsonarchitects.com

Member of the American Institute of Architects

THIS DRAWING IS THE PROPERTY OF DICKINSON ARCHITECTS, P.C. AND MAY NOT BE REPRODUCED OR PUBLISHED IN WHOLE OR IN PART WITHOUT WRITTEN CONSENT. PURCHASING INFORMATION IS INTENDED FOR USE ONLY - OTHER PURPOSE DETRIMENTAL TO THE INTERESTS OF DICKINSON ARCHITECTS, P.C., MAY BE ASSUMED TO BE UNFAVORABLE EXCEPT:
© DICKINSON ARCHITECTS, P.C.

PROJECT TITLE:
2403 MILLEDGEVILLE RD

REVISIONS			
REV #	DATE	APRVD BY	REVISION

DA PROJECT NUMBER & NAME:
23063

DRAWING TITLE:
EXISTING FIRST FLOOR

DRAWING NO:
EX102