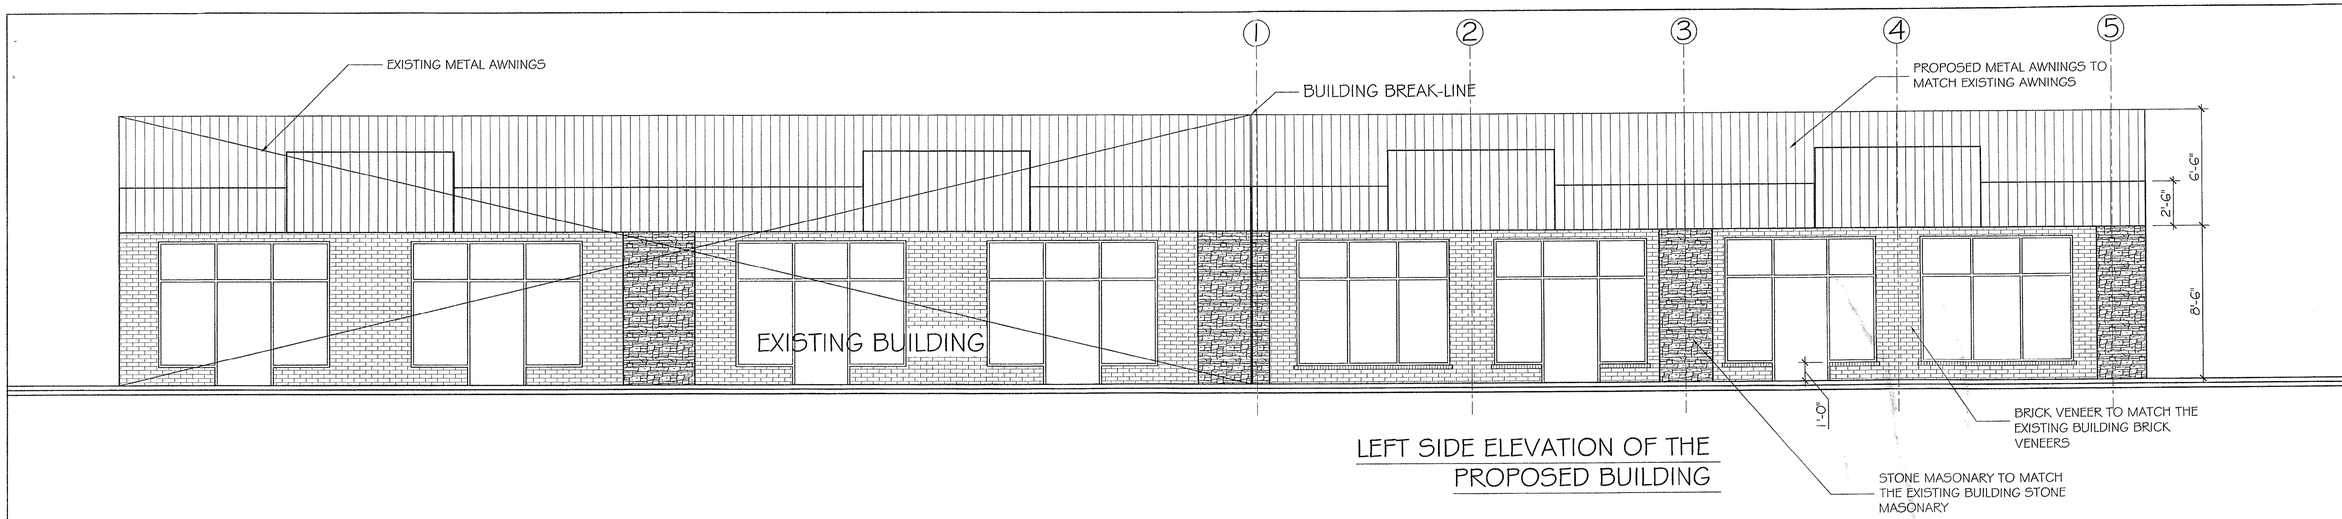

LEFT SIDE ELEVATION OF THE PROPOSED BUILDING

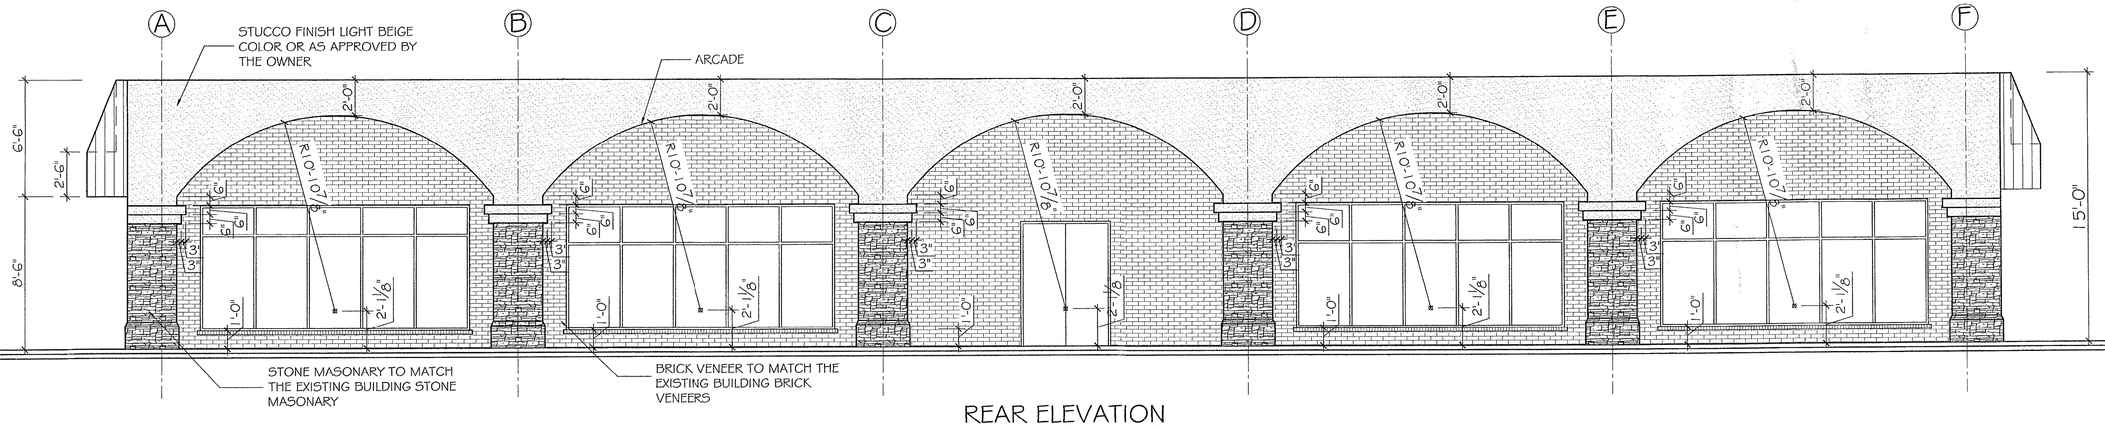

REAR ELEVATION

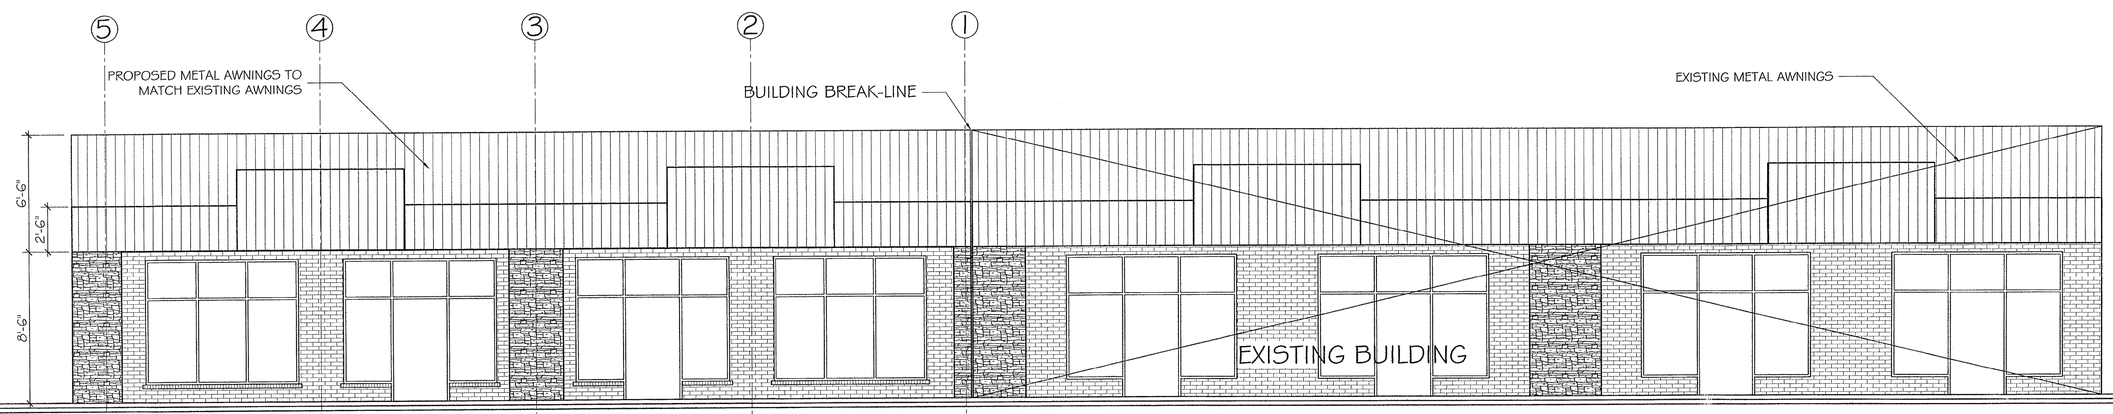

RIGHT SIDE ELEVATION OF THE PROPOSED BUILDING

CONSULTING ENTERPRISES, CORP.

CIVIL, STRUCTURAL & SOIL ENGINEERING AND INSPECTIONS
PHONE: (770) 614-1633

© COPYRIGHT 2005 CONSULTING ENTERPRISES, CORP. 1048 INDUSTRIAL COURT STE. F SUWANEE, GA 30024
THIS DRAWING IS THE PROPERTY OF CONSULTING ENTERPRISES, CORP. AND MAY NOT BE REPRODUCED OR USED IN PART OR FULL WITHOUT THE WRITTEN PERMISSION FROM CONSULTING ENTERPRISES, CORP.

BUILDING ELEVATIONS
SOUTH DEKALB MEDICAL BUILDING EXTENSION
2855 CANDLER ROAD
LAND LOT# 120 & 121, DIST. 15TH
DEKALB COUNTY, GA

REVISIONS

GEORGIA REGISTERED No. 24345 PROFESSIONAL ENGINEER TEJ KRISHAN KAUL

DRAWN
AMIT BALA

CHECKED
TEJ KAUL

DATE
05-26-06

SCALE
1/4" = 1'-0"

SHEET
A3