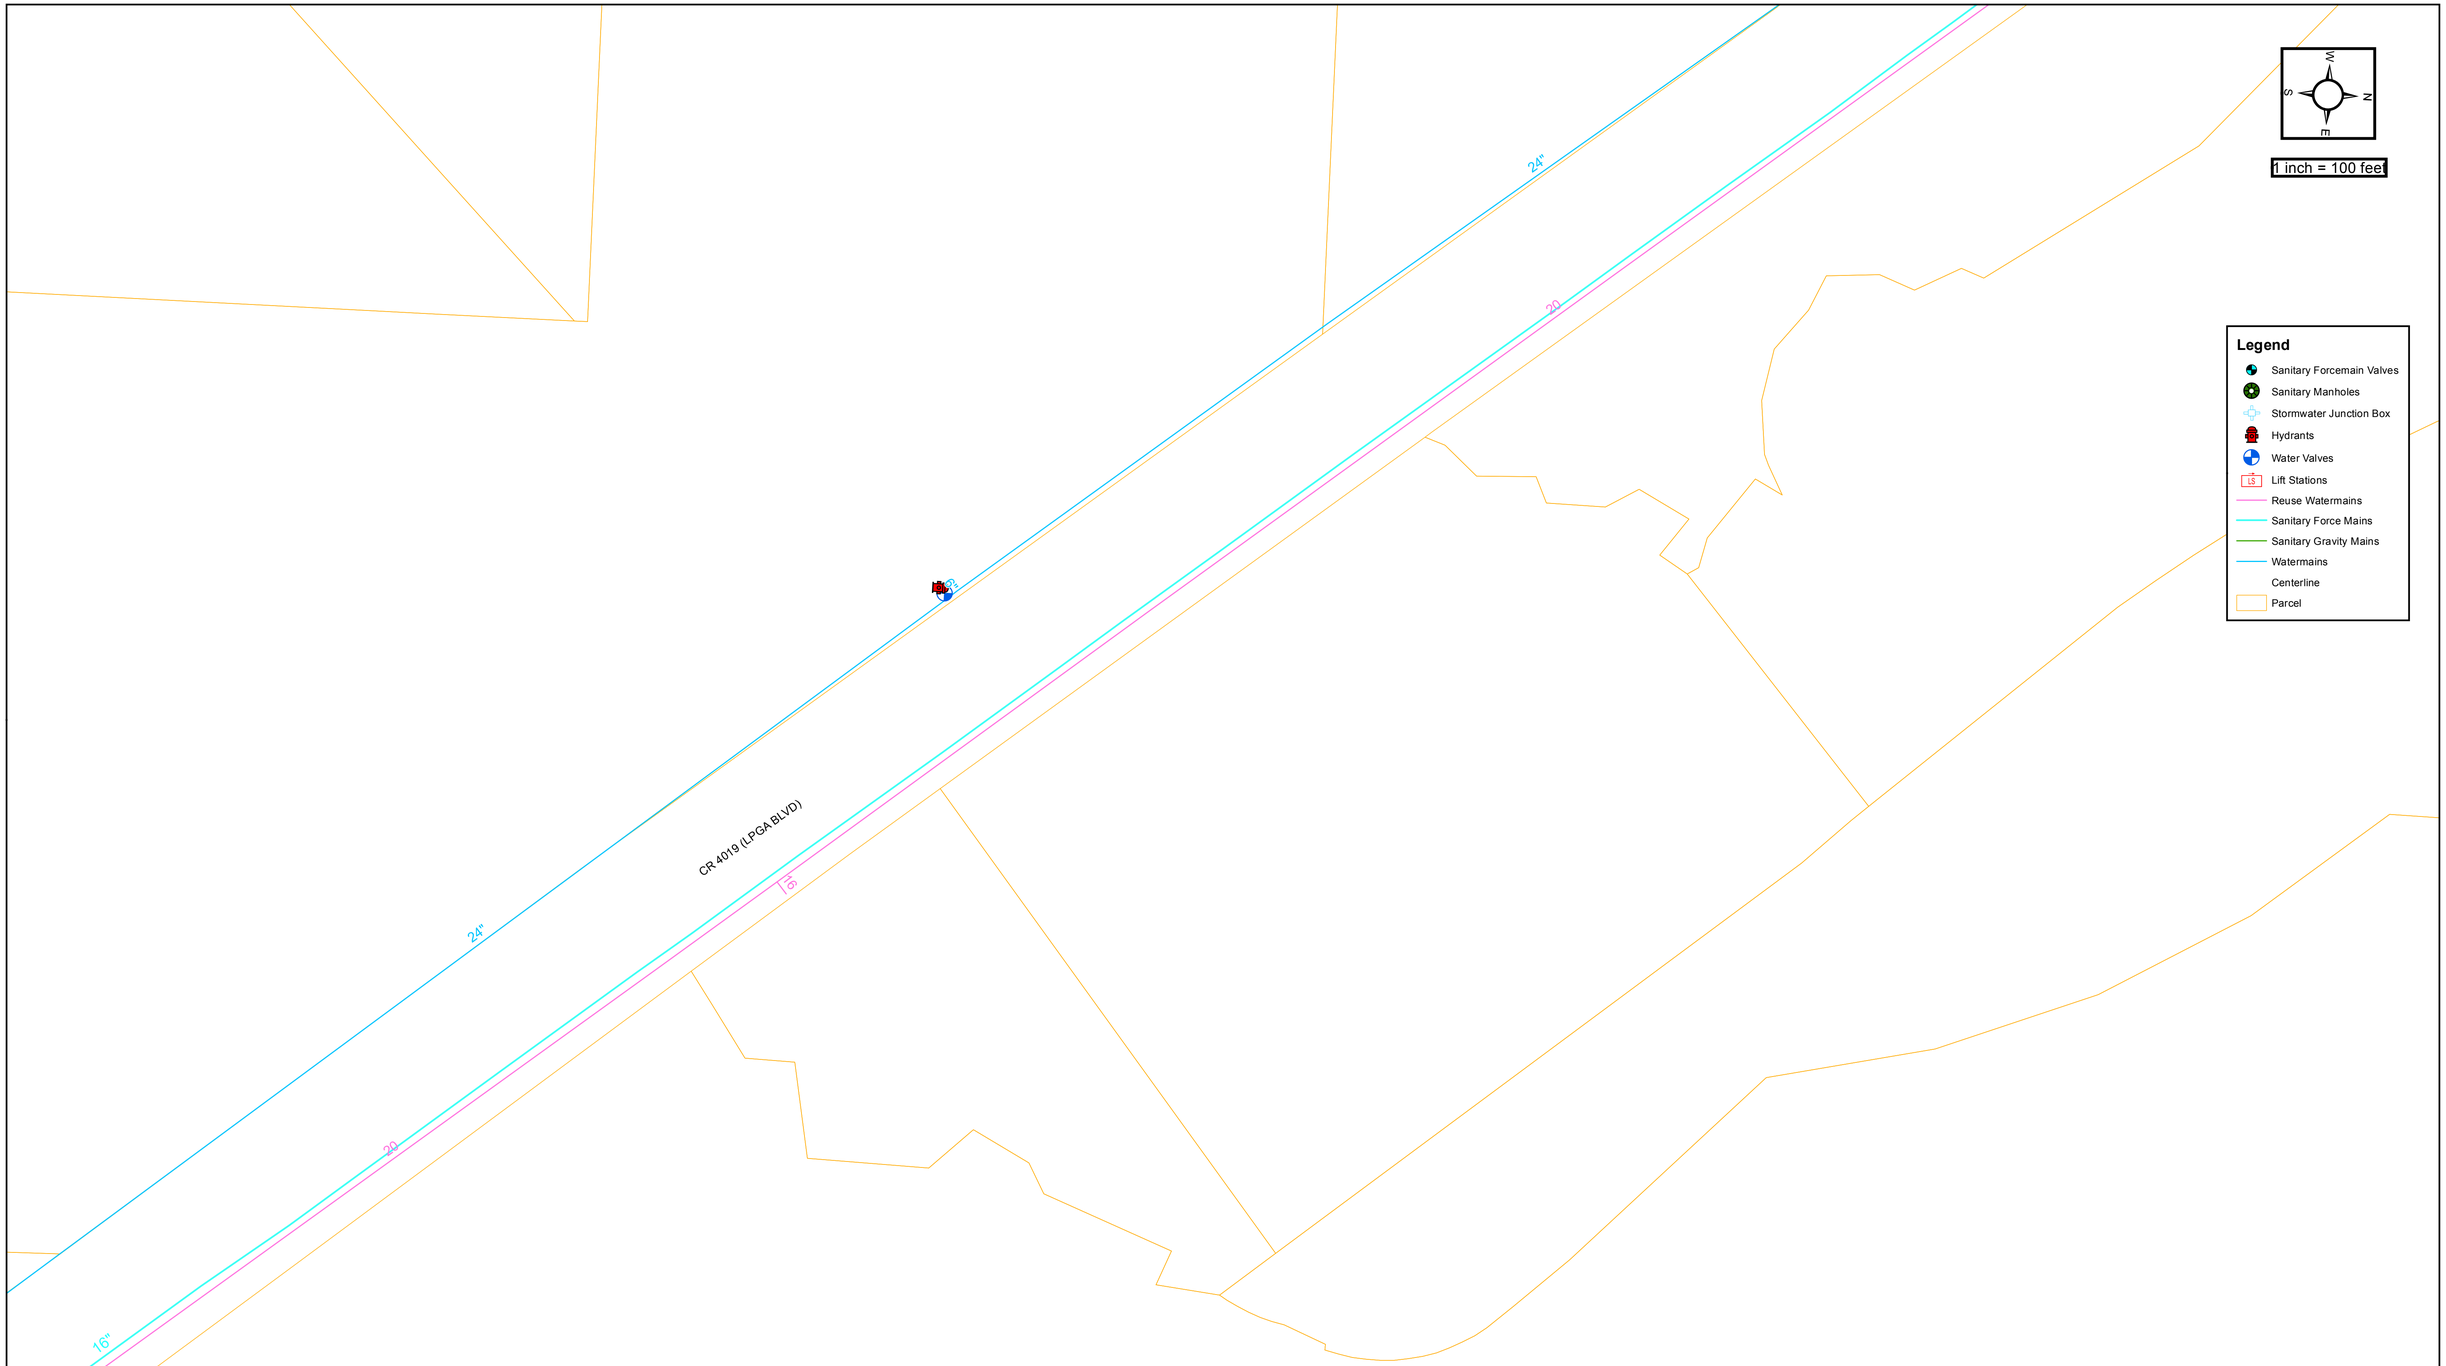

THE CITY OF DAYTONA BEACH
UTILITIES DEPARTMENT/ENGINEERING DIVISION
SHANNON PONITZ - UTILITIES DIRECTOR
125 BASIN ST, SUITE 130 - DAYTONA BEACH - FL 32114
PHONE: (386) 671-8800 FAX (386) 671-8805

These maps were developed and produced by the City of Daytona Beach GIS. Please note that GIS maps are for information only. Users are cautioned that the City of Daytona Beach does not quarantee the accuracy of the information. Field verification is required. As a condition of the acceptance of this map, the user agrees to release and hold the City of Daytona Beach harmless against any and all claims, suits, or proceedings of any nature including attorneys fees arising out of the reliace upon any information contained in this map.

Existing Utilities
LPGA Blvd. - US 92 to I-95

Drawn for: S. Ponitz
Drawn by: S. Tomarelli
Date: Sept, 26, 2018