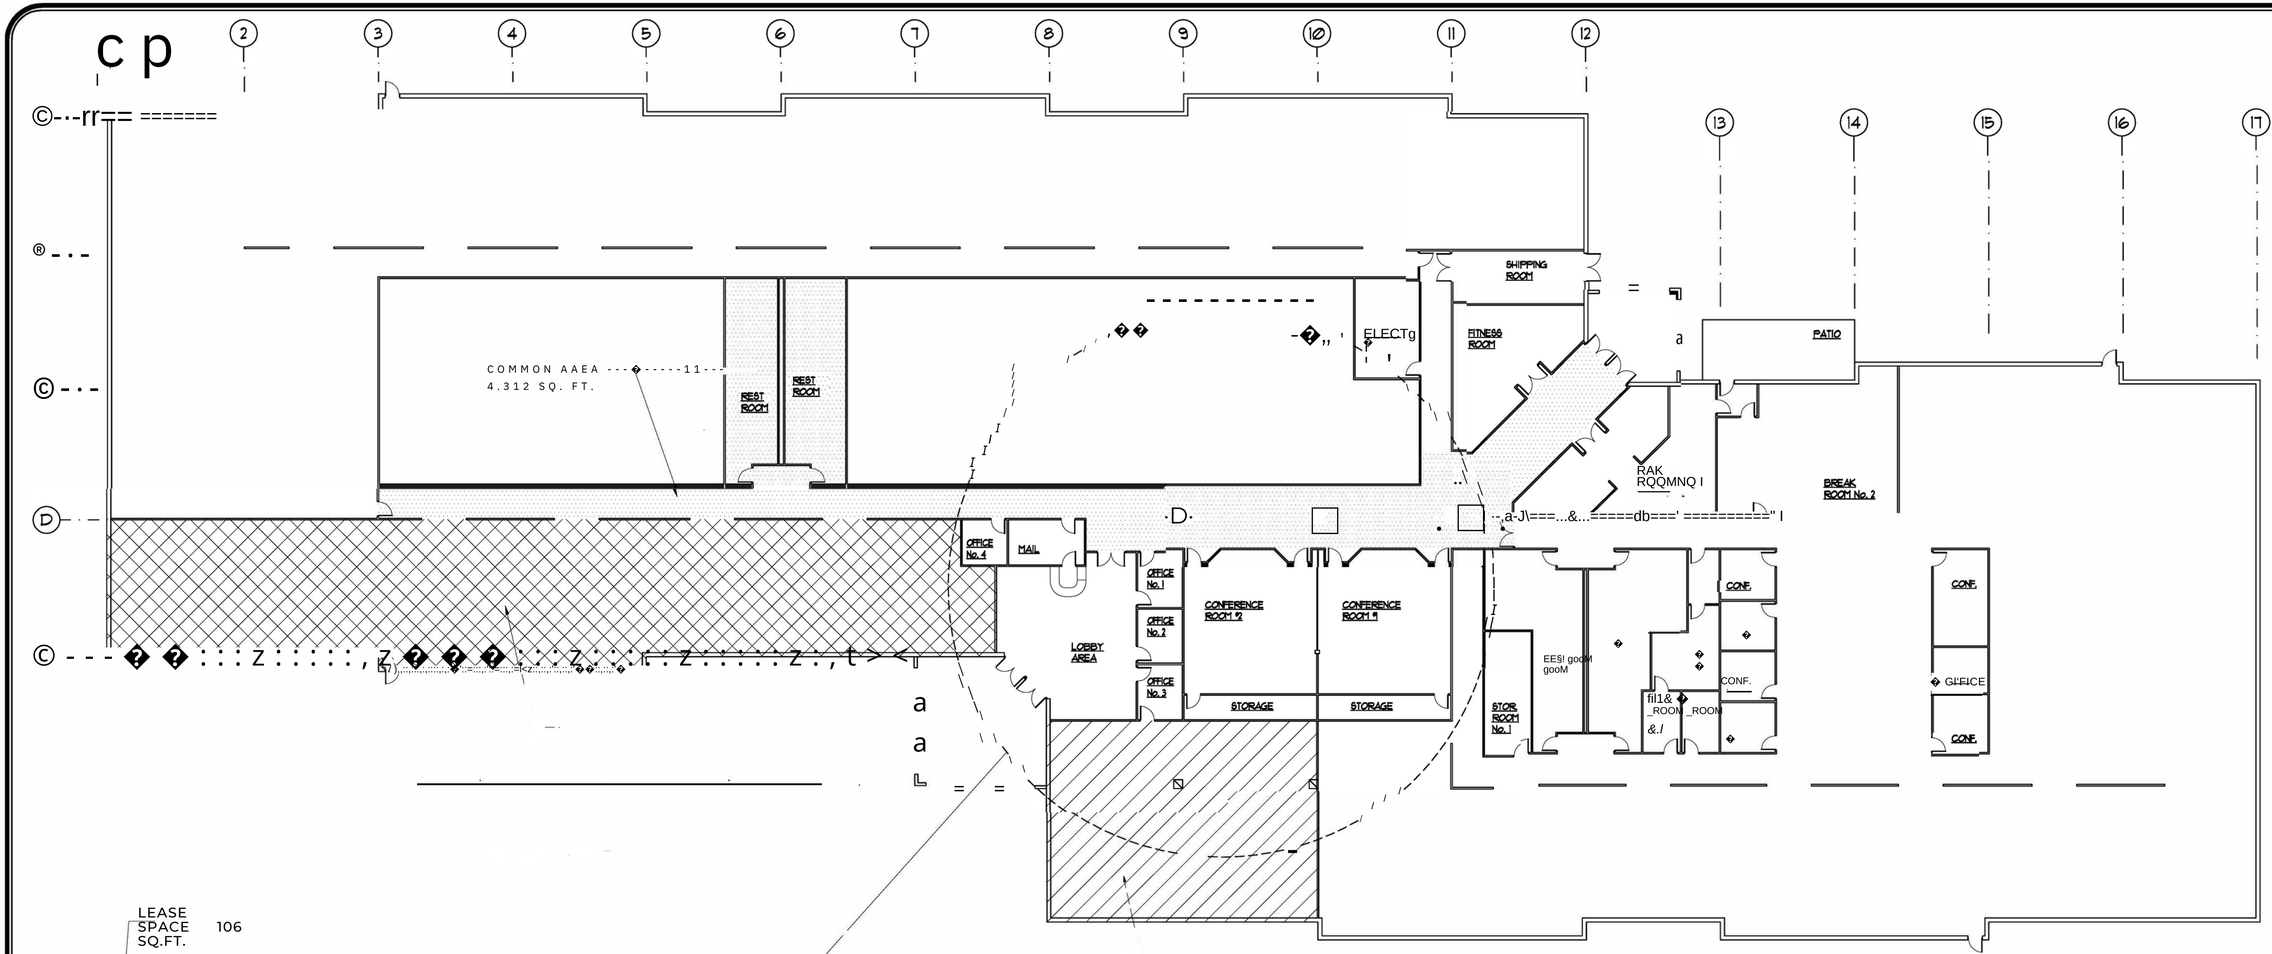

ARCHITECTURAL -FLOOR FLAN

NOTE,

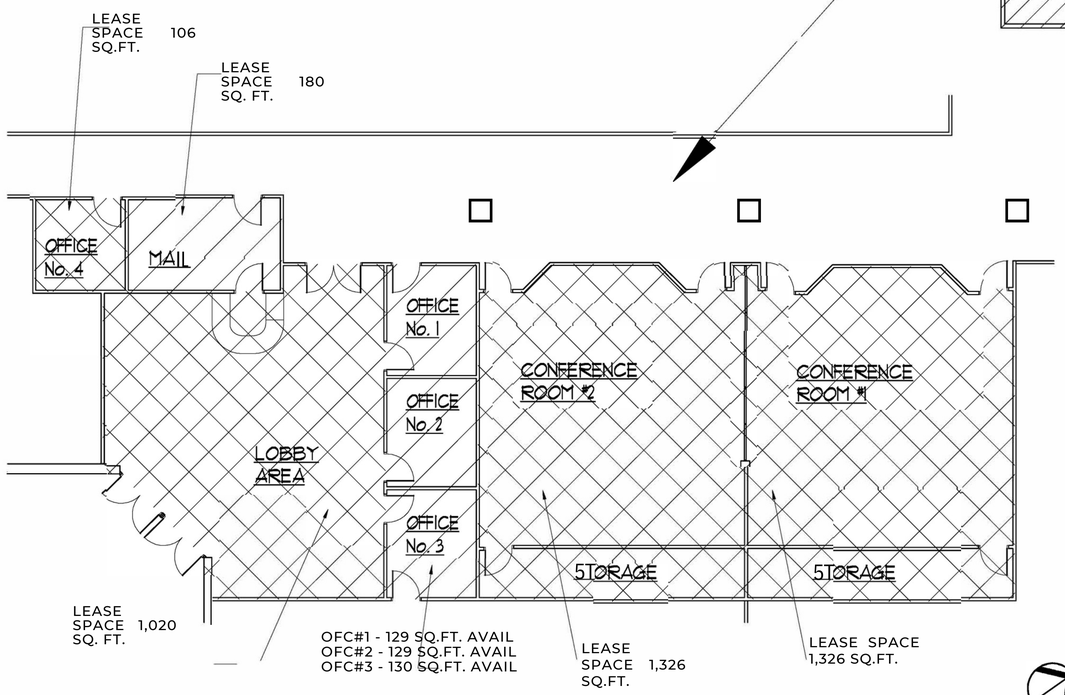

ARCI-HTECTURAL -FLOOR FLAN

5CALE, 111b" • I'-,Z,'

WATTENBARGER

COMMERCIAL

FIVE BRIDGES

REAL ESTATE SERVICES CO.

FLAN 5T A.TU5:

NotE, C◆TRAGIOR SHAU. a3ILD i=Rd-t I-HINAL. ◆D Gal5n.ICTION DOCU'TIENTS CM. Y. FRELINAIRY PLANS AR PROVIDED FOR IIJ=OFI-MATIONAL F1.IRP0SES ONLI AND SMCILD NOT 6E USED FO>I ◆ OR 6IDDING F1.IRP0S6S.

PRELIMINARY NOT FOR CCN5naXTTEN ☐

FINAL CONSTRUCTION DOCUMENTS ☑

Florida Arci-Itectur5 Saal ...

2 (Z) (Z)

&	Date	Description

CONSTRUCTION DOCUMENTS:

Project Location: Existing Lease Space Survey for:
Mr. Mick Vorbeck
200 Richard Jackson Boulevard
Panama City Beach, Florida 32408

THIS DOCUMENT CONSTITUTES INTELLECTUAL PROPERTY AND NO REPRODUCTION SHALL BE MADE WITHOUT THE PRIOR APPROVAL OF Jeffreg S. Wadell ARCHITECT

J.S.W.

Firm Name and Address

&12 Commerce
Suits ''C"
PIIIIIII City Bellc:h, Florid!
Phone: 636-41Jfi

Archllec:tural Design Service&

Florida Rs91stsred Archltsct
Registoration Number, AR-00151Z>12

Issued: 205-

Drawn Be: JSU.

A-1