F.A. PROJECT NO.	SHEET NO.
N/A	10

NOTE: ALIGNMENT AND POSITION OF "FOREST PARK", "M.A.H. SUBDIVISION", "THE VILLAGE SUBDIVISION" "THOSE PORTIONS OF GOV'T. LOT 2, AND ASSOCIATED SIDE STREETS BASED UPON THE SOUTH LINE OF WASHINGTON PARK AS OCCUPIED, DEEDS AND DESCRIPTIONS OF RECORD ALONG WITH EXISTING OCCUPATION.

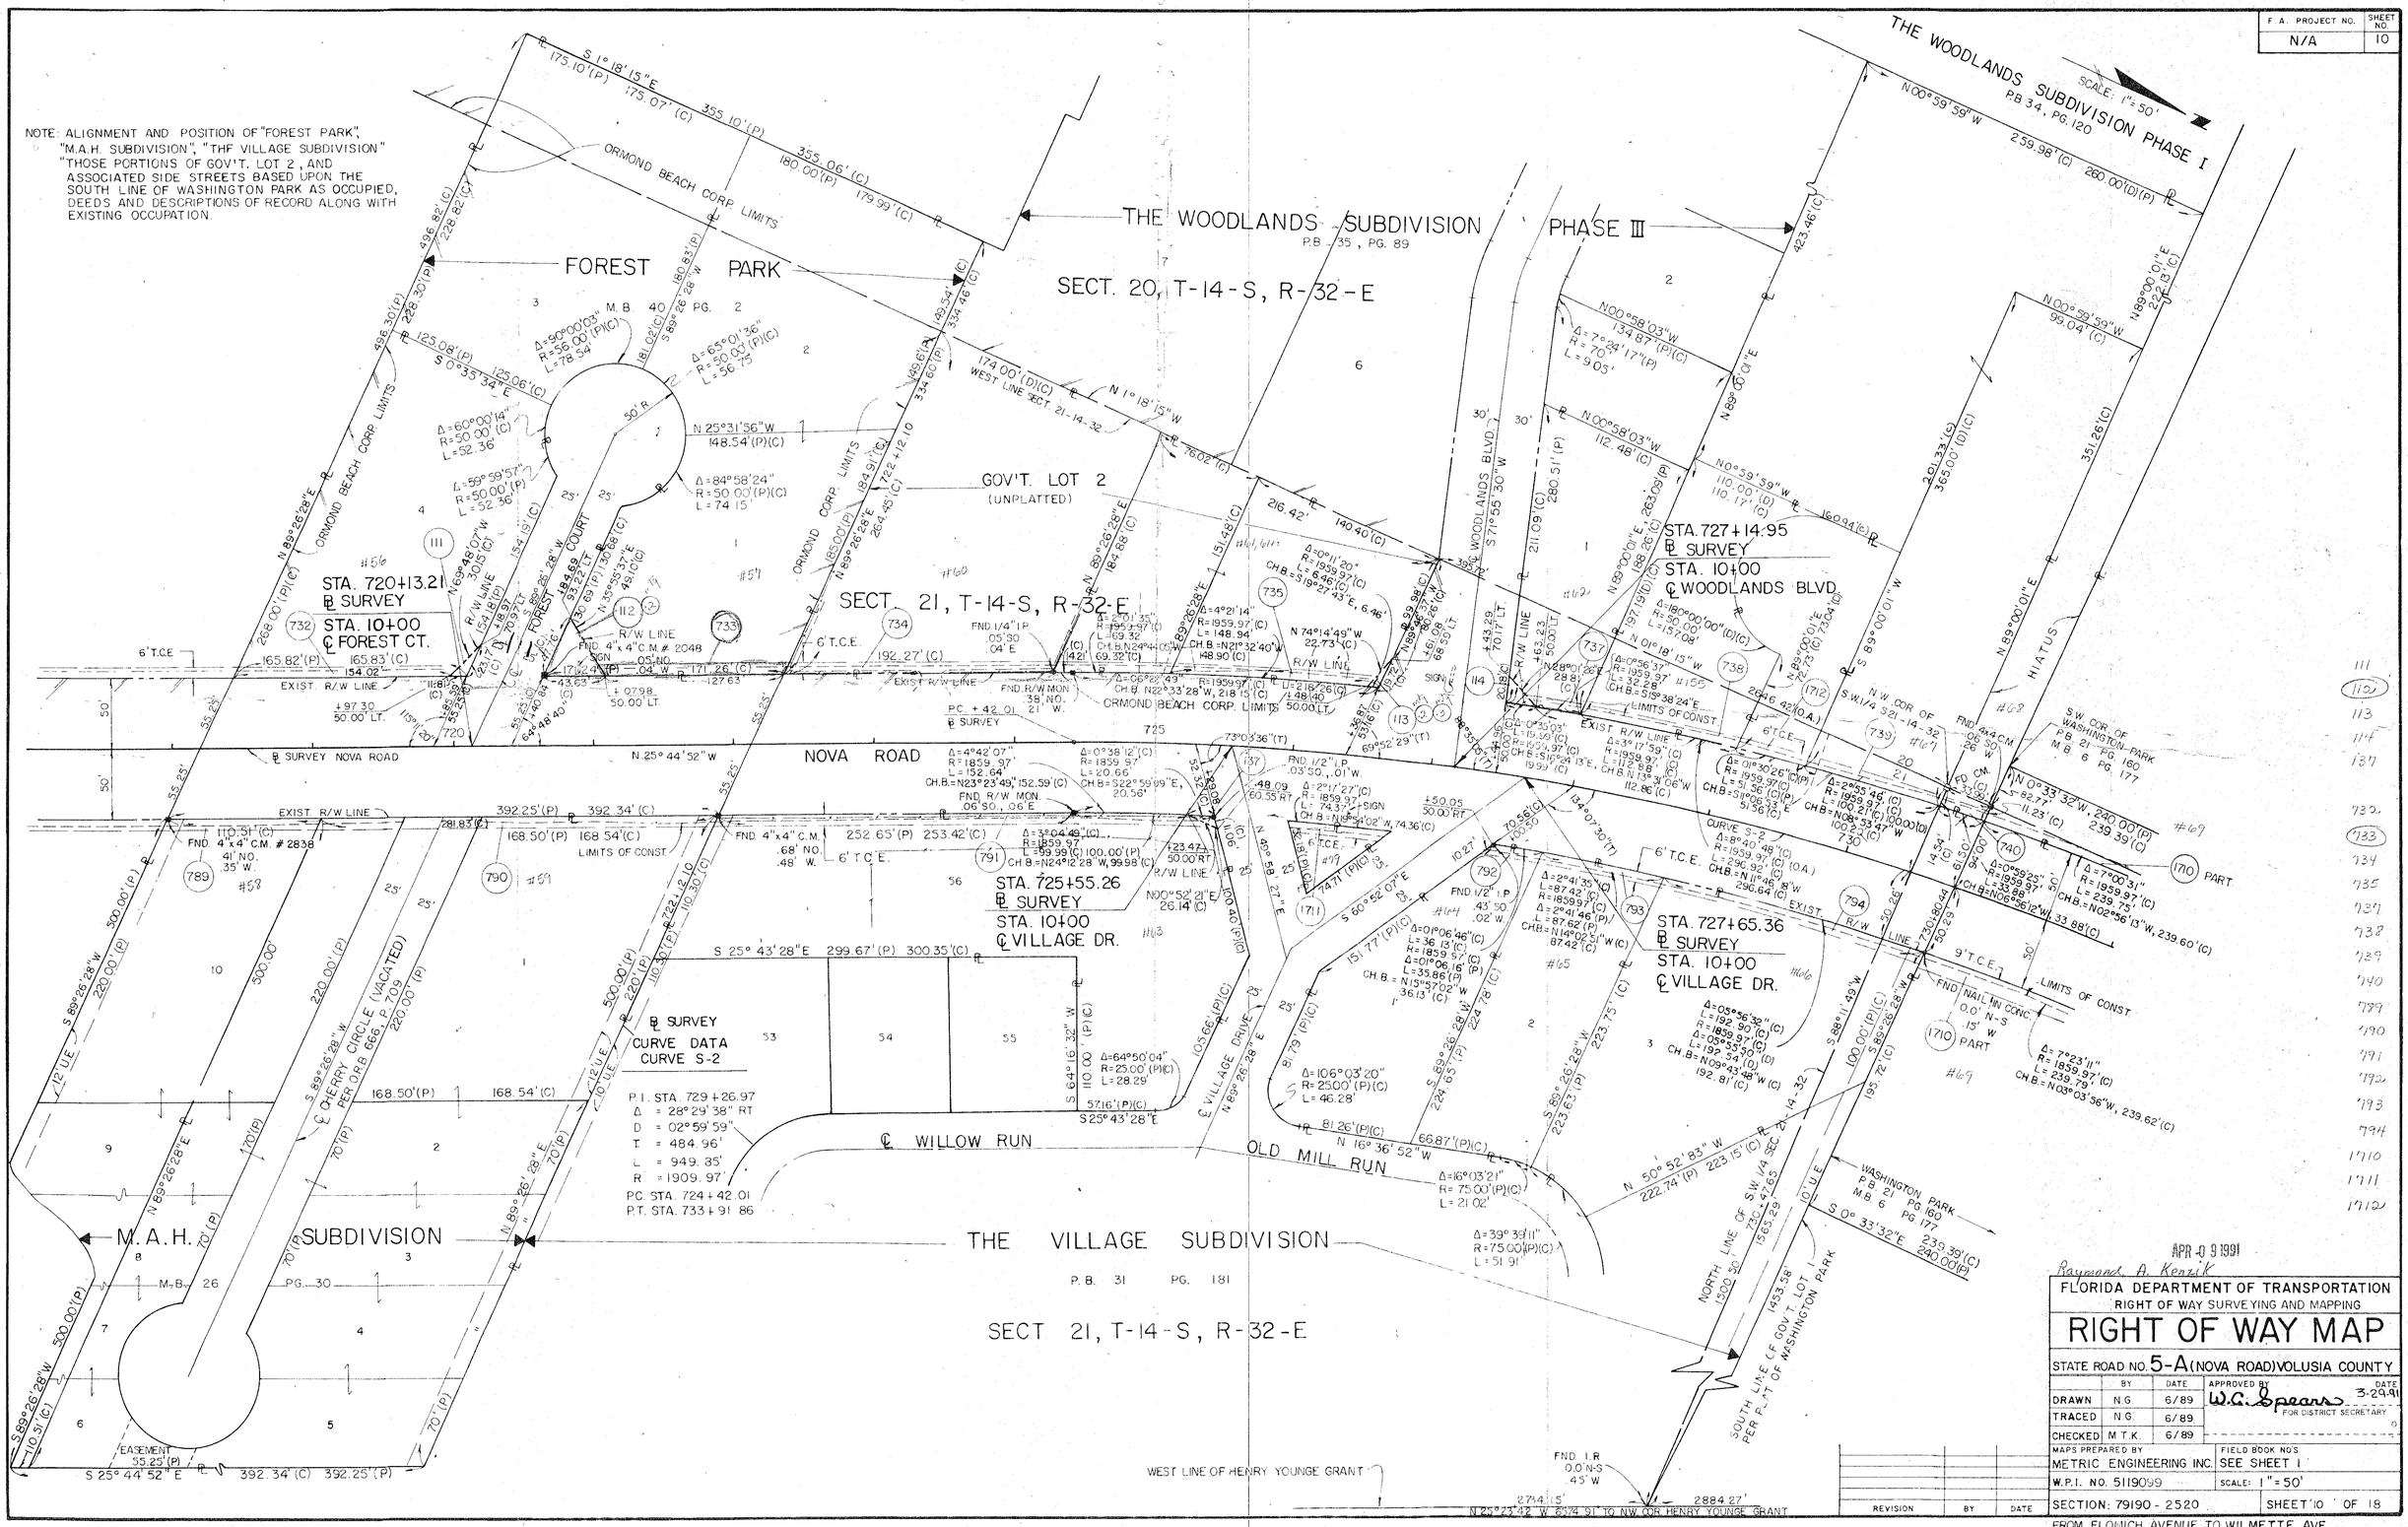

APR -0 9 1991

Raymond A. Kenzik

FLORIDA DEPARTMENT OF TRANSPORTATION
RIGHT OF WAY SURVEYING AND MAPPING

RIGHT OF WAY MAP

STATE ROAD NO. 5-A (NOVA ROAD) VOLUSIA COUNTY

	BY	DATE	APPROVED BY	DATE
DRAWN	N.G.	6/89	W.C. Spears FOR DISTRICT SECRETARY	3-29-91
TRACED	N.G.	6/89		
CHECKED	M.T.K.	6/89		

MAPS PREPARED BY: METRIC ENGINEERING INC.
FIELD BOOK NO'S: SEE SHEET 1
W.P.I. NO. 5119099
SCALE: 1" = 50'
SECTION: 79190 - 2520
SHEET 10 OF 18

REVISION	BY	DATE

FROM FLOMICH AVENUE TO WILMETTE AVE.